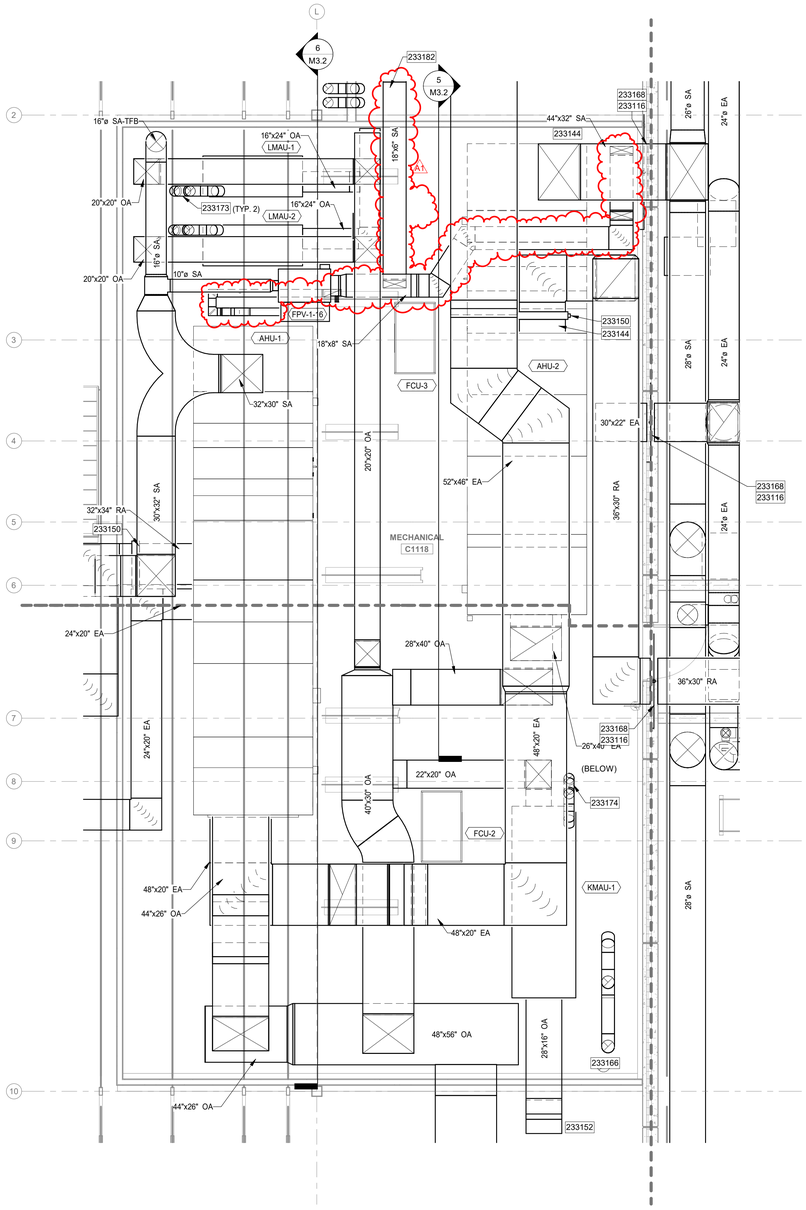

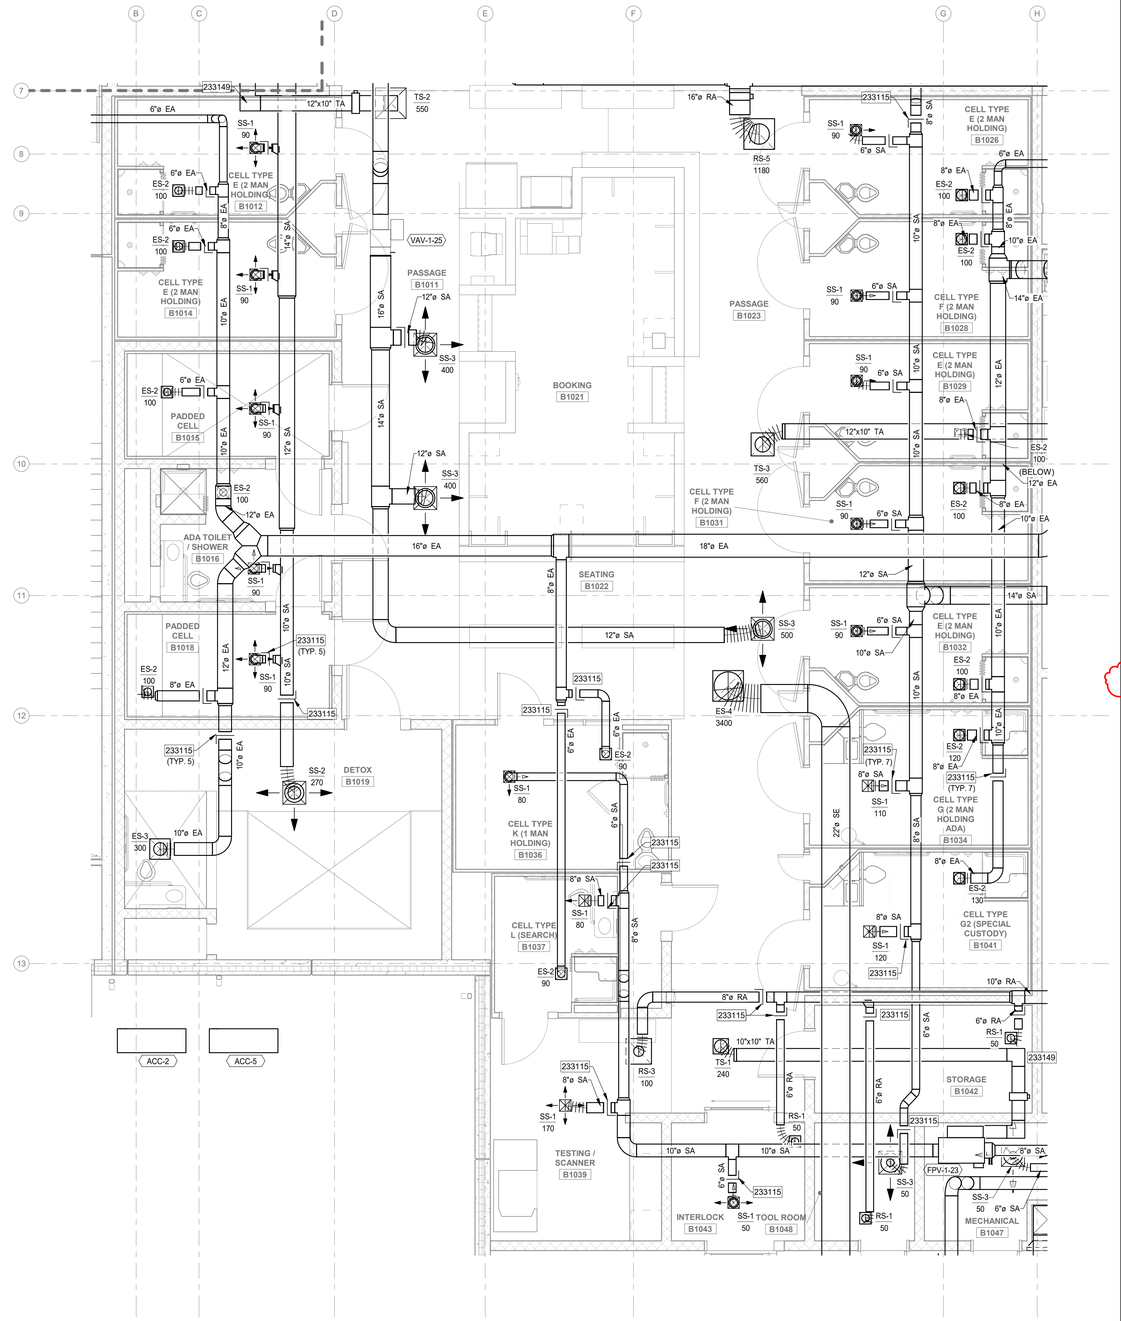

GENERAL MECHANICAL NOTES

A. REFER TO SHEETS G1.1 AND M0.1 FOR ADDITIONAL GENERAL NOTES AND INFORMATION.

B. DUCT AND PIPING LAYOUTS ARE SCHEMATIC IN NATURE. PROVIDE ADDITIONAL TRANSITIONS, ELBOWS, OFFSETS, AND FITTINGS AS REQUIRED.

C. COORDINATE ANY STRUCTURAL SUPPORTS FOR OPENINGS WITH STRUCTURAL TRADES.

D. COORDINATE ALL WORK WITH OTHER TRADES TO PERMIT ACCESS AND SERVICE CLEARANCES TO ALL SYSTEMS. COORDINATE DUCT WITH ELECTRICAL J-BOXES TO PREVENT OBSTRUCTIONS.

E. DO NOT SCALE DRAWINGS FOR DIMENSIONS. REFER TO ARCHITECTURAL DIMENSIONED DRAWINGS.

F. REFER TO DETAIL SHEETS FOR ADDITIONAL INFORMATION ON INSTALLMENT METHODS.

G. DEVIATIONS FROM BASIS OF DESIGN THAT AFFECT OTHER TRADES ARE THE RESPONSIBILITY OF THIS CONTRACTOR. ADDITIONAL COSTS TO PROVIDE LARGER ELECTRICAL CIRCUITS, MORE FLOOR SPACE, ADDITIONAL SUPPORTS, ADDITIONAL MATERIAL, ETC. SHALL BE BORNE BY THIS CONTRACTOR. COORDINATE ALL WORK WITH OTHER TRADES.

H. PROVIDE SECURITY BARS ON ALL DUCTWORK GREATER THAN 8"X8" OR 64 SQUARE INCH AREA WHERE PENETRATIONS OF SECURITY WALL TO DECK, FLOOR OR STRUCTURE ABOVE OCCURS WHETHER GRAPHICALLY INDICATED ON THE MECHANICAL PLANS OR NOT. SEE ARCHITECTURAL SECURE WALL PLAN DRAWING G1.6 AND G1.7 FOR SECURITY WALL LOCATIONS AND TYPE.

I. CONTRACTOR TO COORDINATE ROUTING OF ALL MECHANICAL, ELECTRICAL, PLUMBING, SECURITY ELECTRONICS AND FIRE PROTECTION WITH COLD FORMED STEEL TRUSS SUPPLIER THROUGH BIM COORDINATION MODELLING PRIOR TO ANY FABRICATION. ROUTING OF TRADES ELEMENTS SHOWN ON PLANS AND ANY TRUSS WEBS SHOWN IN BUILDING SECTIONS ARE DIAGRAMMATIC AND MUST BE COORDINATED WITH COLD FORMED STEEL TRUSS SUPPLIER AND THEIR STRUCTURAL TRUSS ELEMENT REQUIREMENTS

J. ALL EQUIPMENT, PIPING, AND DUCTWORK IN WALK THRU CHASES TO BE INSTALLED TO ALLOW 36" CLEAR UP TO MEZZANINE LEVEL FIXTURES SO ACCESSIBLE BY LIFT.

HVAC KEYNOTES

233115 PROVIDE REMOTE DAMPER OPERATORS FOR SECURITY DIFFUSERS NOT AVAILABLE WITH INTEGRAL, FRONT OPERATED VOLUME DAMPERS. REMOTE OPERATOR TO BE PROVIDED FOR VOLUME DAMPERS LOCATED ABOVE SECURITY CEILINGS WITHOUT NEARBY ACCESS DOOR. THE OPERATOR SHALL BE PROVIDED WITH A FLUSH CEILING MOUNTED COVERPLATE WITH SECURITY SCREWS.

233116 PROVIDE SECURITY BARS. SEE SPECIFICATION 23 33 00.

233144 PROVIDE DUCT TRANSITIONS AS NECESSARY TO CONNECT TO THE EQUIPMENT.

233149 TRANSFER AIR ELBOW WITHOUT TURNING VANES.

233150 PROVIDE RETURN DUCT SMOKE DETECTOR PER DIVISION 28 SPECIFICATIONS.

233152 REFER TO SHEET M1.1B FOR CONTINUATION.

233166 10" DUCT SERVING DISHWASHER UPTO THE EXHAUST FAN MOUNTED ON THE ROOF. COORDINATE DUCTWORK LAYOUT AND EQUIPMENT LOCATION WITH FOOD SERVICE DRAWINGS AND EQUIPMENT.

233168 PROVIDE FIRE DAMPER AS PER DIV 23 SPECIFICATIONS.

233173 VENT SERVING LAUNDRY MAKE UP AIR UNIT UP THRU THE ROOF. SIZE AND INSTALL AS PER MANUFACTURER'S RECOMMENDATIONS.

233174 VENT SERVING KITCHEN MAKE UP AIR UNIT UP THRU THE ROOF. SIZE AND INSTALL AS PER MANUFACTURER'S RECOMMENDATIONS.

233182 REFER TO SHEET M1.1A FOR CONTINUATION.

A1

2 ENLARGED MEZZANINE MECHANICAL HVAC PLAN
SCALE: 1/4" = 1'-0"
NORTH

1 ENLARGED DUCTWORK PLAN - UNIT B - INTAKE BOOKING
SCALE: 1/4" = 1'-0"
NORTH

DLZ
ARCHITECTURE • ENGINEERING • PLANNING
SURVEYING • CONSTRUCTION SERVICES
DLZ INDIANA, LLC

JOSHUA R. APLING REGISTERED PE 10010224 STATE OF INDIANA PROFESSIONAL ENGINEER
1/20/22

NO.	REVISION	DATE
A1	ADDENDUM 1	01/20/22

DRAWN: SSB
DESIGNED: SSB
CHK'D: ESA
APPR'VD: JRA
DATE: DECEMBER 20, 2021

PROJECT NUMBER 2063-1048-90

SULLIVAN COUNTY SHERIFF'S OFFICE AND CORRECTIONAL FACILITY
2357 NORTH SECTION STREET SULLIVAN, INDIANA 47882

ENLARGED PLANS - II

DRAWING NUMBER
M4.2

MECHANICAL

C:\Revit\Backups\2020\2063-1048-90 Sullivan County Jail - Mech_sbhat6T6FS.rvt
1/17/2022 4:31:25 PM