DEDICATION PLAQUE

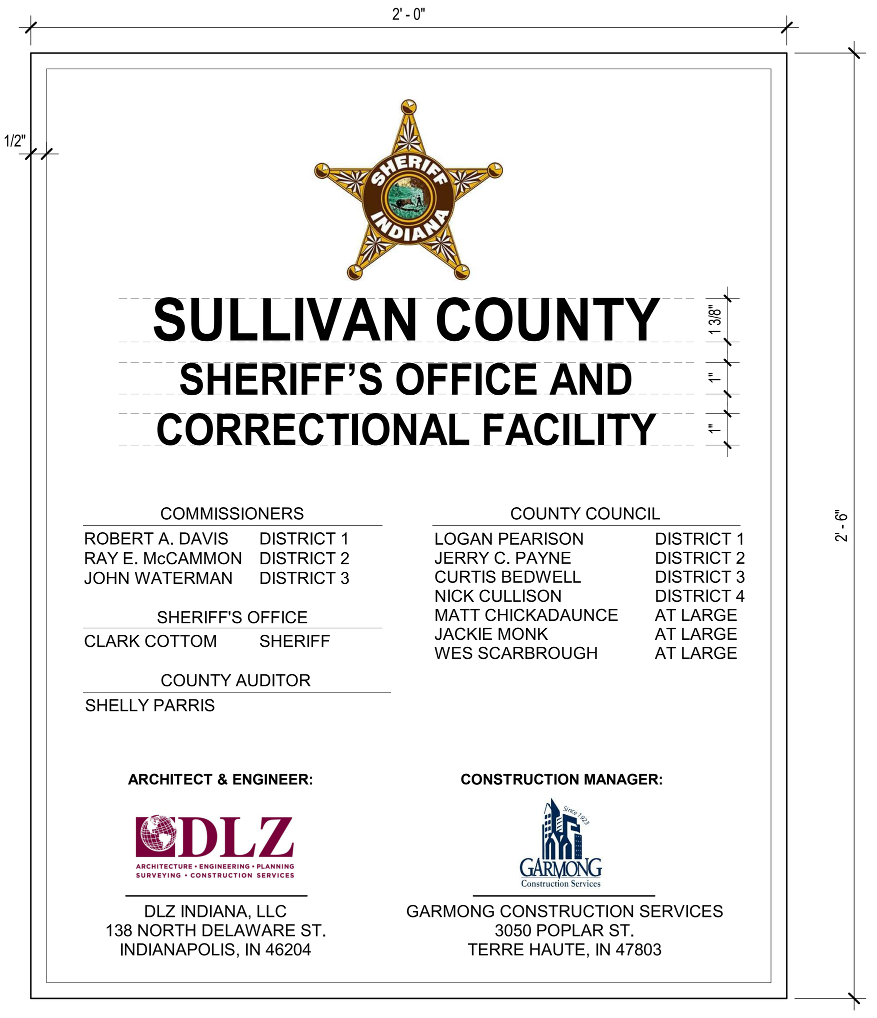

SYMBOLS

DRAWING TITLE
DETAIL NUMBER
XXX ← DRAWING NAME
XXX
SCALE: ← DRAWING SCALE

ROOM NAME AND NUMBER
ROOM NAME
#

DOOR MARK TARGET
XXXX

KEYNOTE TARGET
XXXX X

WALL TYPE TARGET
X

WINDOW TARGET
X

BORROWED LITE
X

EXTERIOR ELEVATION TARGET
3 ← ELEVATION NUMBER
A5.1 ← SHEET NUMBER

INTERIOR ELEVATION TARGET
ELEVATION NUMBER → X
SHT ← SHEET NUMBER

BUILDING SECTION TARGET
X ← VIEW NUMBER → X
SHT ← SHEET NUMBER → SHT

WALL SECTION TARGET
VIEW NUMBER → X
SHEET NUMBER → SHT

SECTION DETAIL TARGET
VIEW NUMBER → X
SHEET NUMBER → SHT

VERTICAL ELEVATION BUBBLE

DETAIL TARGET
DETAIL NUMBER → X
SHEET NUMBER → SHT

NORTH ARROW
NORTH

PROJECT SIGN

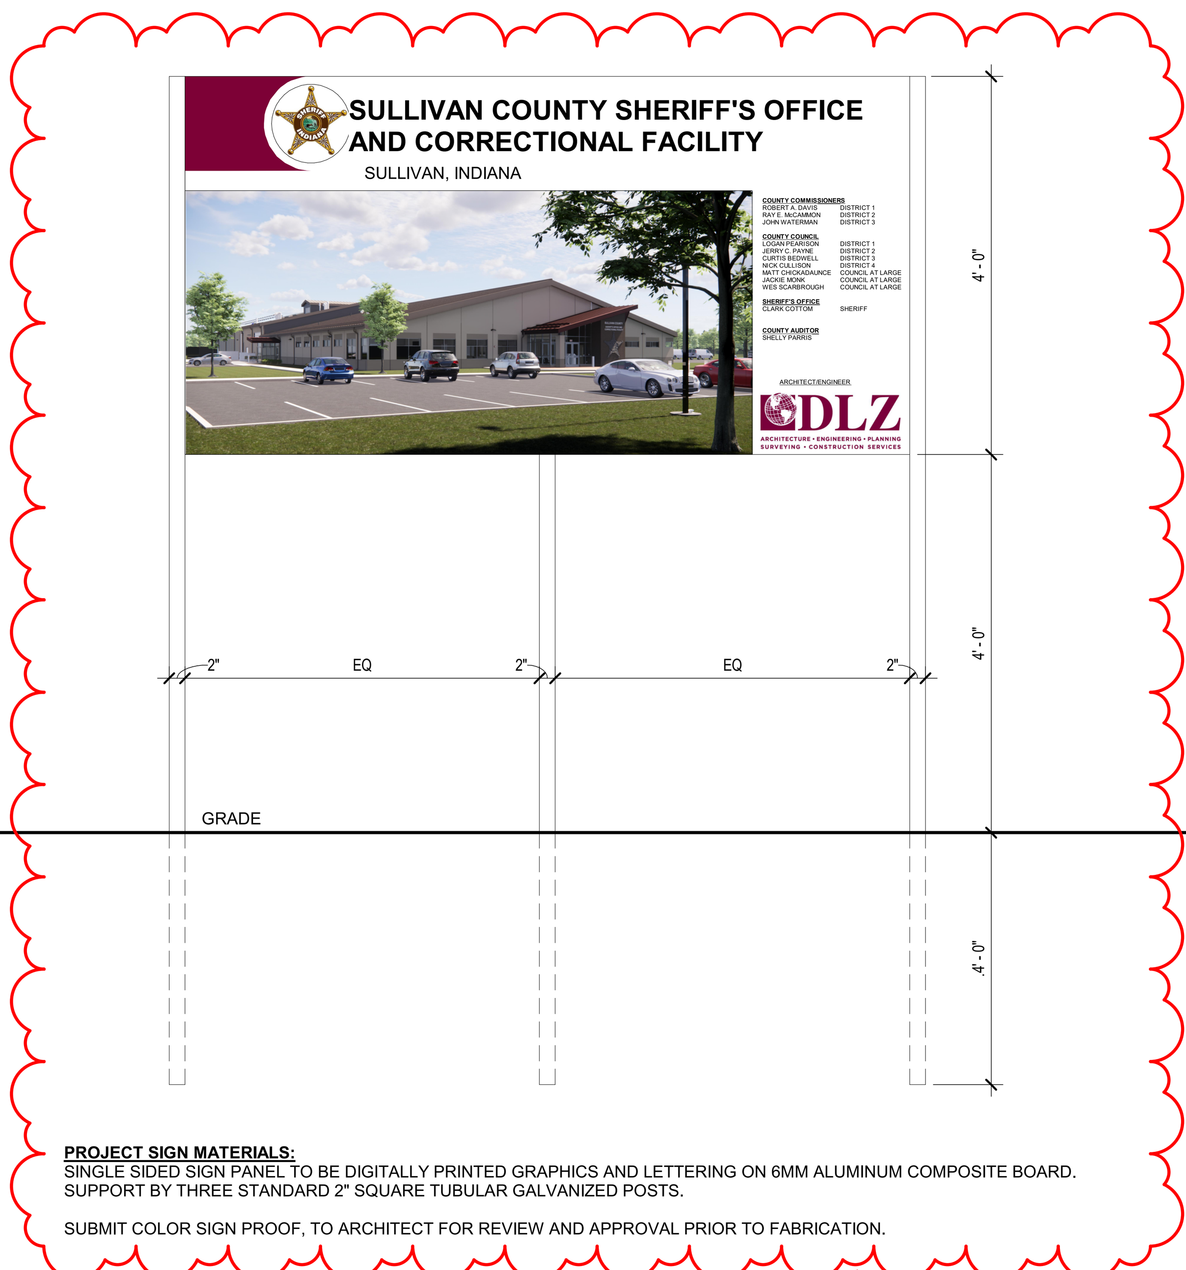

PROJECT SIGN MATERIALS:
SINGLE SIDED SIGN PANEL TO BE DIGITALLY PRINTED GRAPHICS AND LETTERING ON 6MM ALUMINUM COMPOSITE BOARD.
SUPPORT BY THREE STANDARD 2" SQUARE TUBULAR GALVANIZED POSTS.

SUBMIT COLOR SIGN PROOF, TO ARCHITECT FOR REVIEW AND APPROVAL PRIOR TO FABRICATION.

A1

LOCATION MAP

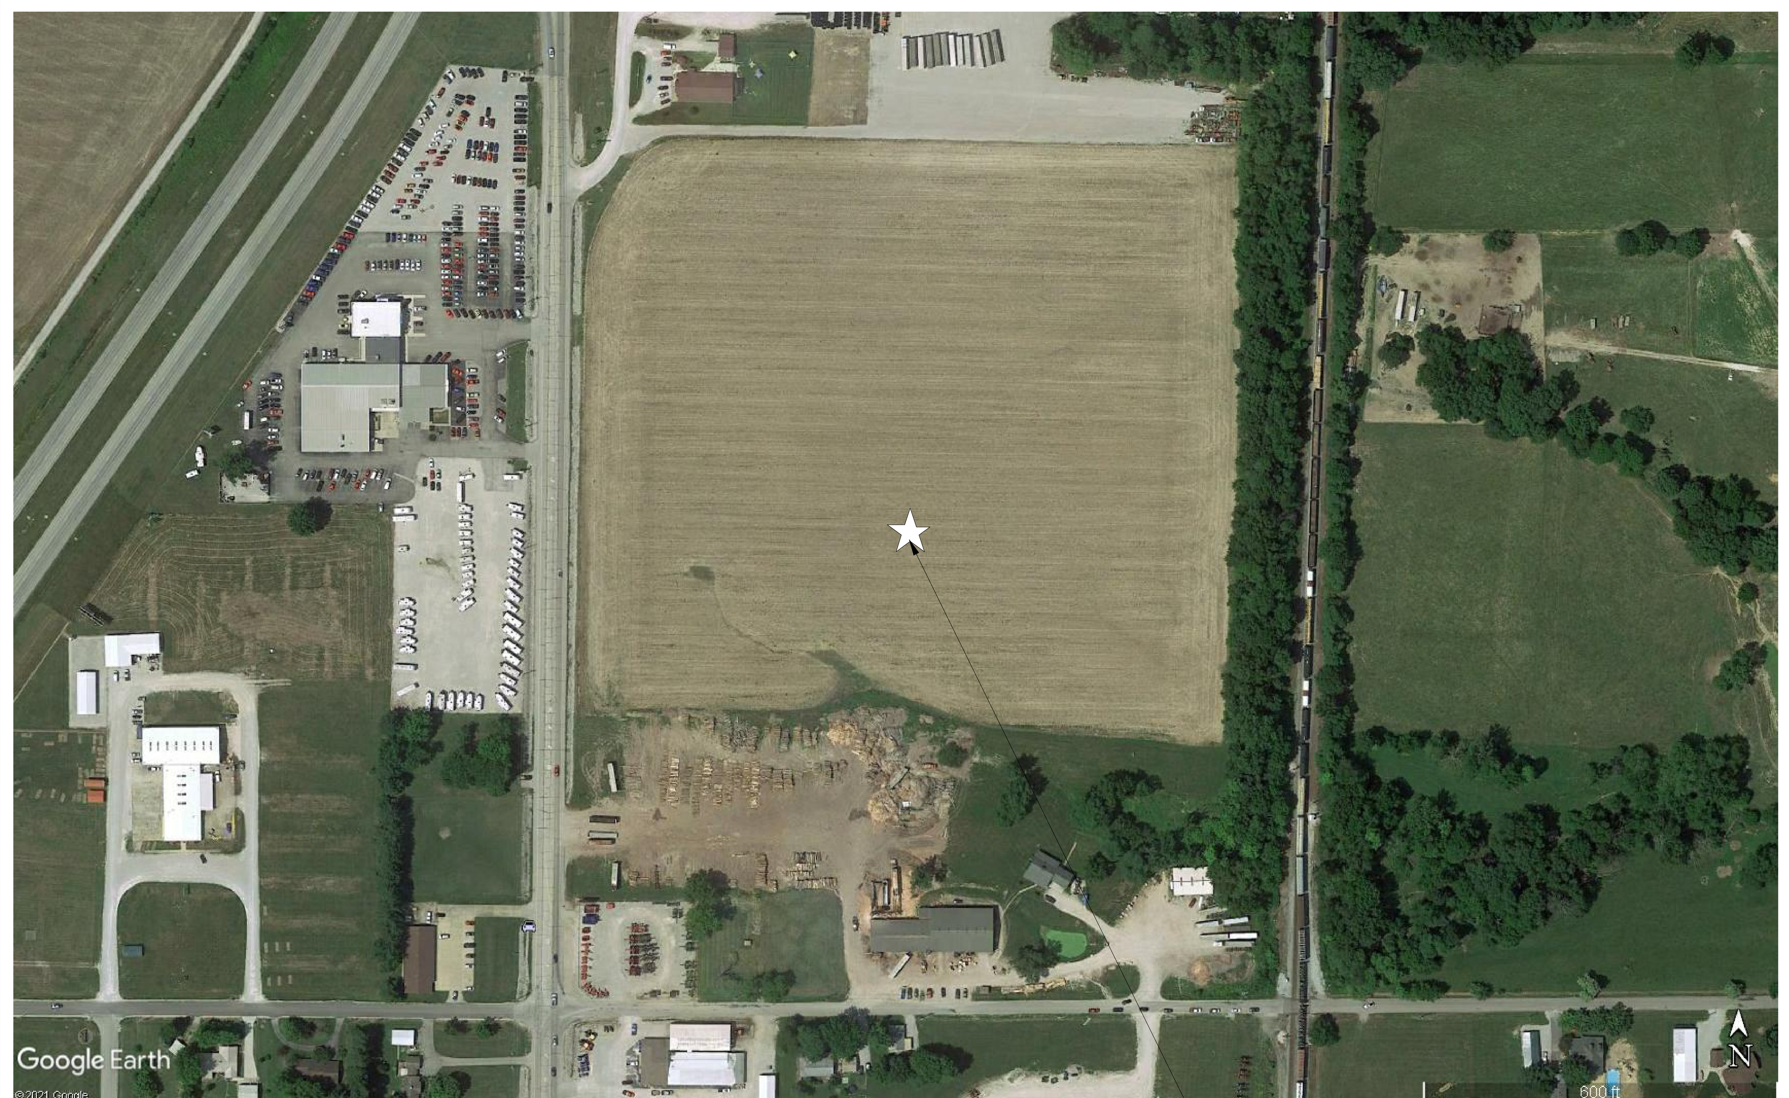

NORTH

PROJECT SITE:
2357 NORTH SECTION STREET SULLIVAN, INDIANA 47882

SHEET INDEX

VOLUME 1

GENERAL
G1.0 TITLE SHEET - VOLUME 1
G1.1 VOLUME 1 - GENERAL NOTES AND INFORMATION
G1.2 ABBREVIATIONS AND MOUNTING HEIGHTS
G1.3 CODE ANALYSIS
G1.4 FIRST FLOOR - CODE COMPLIANCE PLAN
G1.5 SECOND FLOOR - CODE COMPLIANCE PLAN
G1.6 CODE COMPLIANCE PLANS - RATED CAPS
G1.7 FIRST FLOOR - SECURITY PLAN
G1.8 SECOND FLOOR - SECURITY PLAN
G1.9 ADD ALTERNATE CODE COMPLIANCE PLANS AND SECURITY PLANS
G1.10 PARTITION SCHEDULE

SITE
C0.0 ALTA/NSPS EXISTING SITE CONDITIONS
C1.0 REMOVALS PLAN
C2.0 SITE KEY PLAN
C2.1 LAYOUT AND GEOMETRICS PLAN - AREA A
C2.2 LAYOUT AND GEOMETRICS PLAN - AREA B
C2.3 LAYOUT AND GEOMETRICS PLAN - AREA C AND ENLARGEMENT PLANS
C2.4 SITE IMPOROVEMENTS COORDINATE SCHEDULE
C2.5 CONCRETE JOINTING PLAN
C3.0 GRADING AND EROSION CONTROL PLAN - AREA A
C3.1 GRADING AND EROSION CONTROL PLAN - AREA B
C3.2 GRADING AND EROSION CONTROL PLAN - AREA C AND ENLARGEMENT PLANS
C4.0 OVERALL SITE UTILITY PLAN
C4.1 SITE UTILITY PLAN - AREA A
C4.2 SITE UTILITY PLAN - AREA B
C4.3 SITE UTILITY PLAN - AREA C
C4.4 SITE UTILITY DETAILS - 1
C4.5 SITE UTILITY DETAILS - 2
C5.0 PLANTING PLAN - AREA A
C5.1 PLANTING PLAN - AREA B
C5.2 PLANTING ENLARGEMENT PLAN AND SCHEDULE
C6.0 SITE DETAILS - 1
C6.1 SITE DETAILS - 2
C6.2 SITE DETAILS - 3
C6.3 SITE DETAILS - 4

ARCHITECTURE
A1.1 OVERALL FIRST FLOOR PLAN
A1.2 OVERALL SECOND FLOOR PLAN
A2.1 FIRST FLOOR DIMENSION PLAN - UNIT A
A2.2 FIRST FLOOR DIMENSION PLAN - UNIT B
A2.3 FIRST FLOOR DIMENSION PLAN - UNIT C
A2.4 SECOND FLOOR DIMENSION PLAN - UNIT C
A2.5 FIRST FLOOR KEYNOTE PLAN - UNIT A
A2.6 FIRST FLOOR KEYNOTE PLAN - UNIT B
A2.7 FIRST FLOOR KEYNOTE PLAN - UNIT C
A2.8 SECOND FLOOR KEYNOTE PLAN - UNIT C
A2.9 ADD ALTERNATE FLOOR PLANS AND DETAILS
A3.1 ROOM FINISH SCHEDULE
A3.2 DOOR AND FRAME SCHEDULE - UNITS A AND B
A3.3 DOOR AND FRAME SCHEDULE - UNIT C
A3.4 FRAME SCHEDULE
A3.5 DOOR AND FRAME ELEVATIONS
A3.6 DOOR AND FRAME DETAILS
A3.7 DOOR AND FRAME DETAILS
A3.9 SIGNAGE
A4.1 ROOF PLAN & DETAILS
A5.1 EXTERIOR ELEVATIONS
A6.1 BUILDING SECTIONS
A7.1 WALL SECTIONS - UNIT A
A7.2 WALL SECTIONS - UNIT A
A7.3 WALL SECTIONS - UNIT A
A7.4 WALL SECTIONS - UNIT B - DISPATCH
A7.5 WALL SECTIONS - UNIT B
A7.6 WALL SECTIONS - UNIT B
A7.7 WALL SECTIONS - UNIT C
A7.8 WALL SECTIONS - UNIT C
A7.9 WALL SECTIONS - INTERIOR
A7.10 WALL SECTIONS - INTERIOR
A7.11 WALL SECTIONS - INTERIOR
A7.12 WALL SECTIONS - INTERIOR
A7.13 WALL SECTIONS - INTERIOR
A8.1 ENLARGED TOILET PLANS AND INTERIOR ELEVATIONS
A8.2 ENLARGED TOILET PLANS AND INTERIOR ELEVATIONS
A8.3 ENLARGED TOILET PLANS AND INTERIOR ELEVATIONS
A8.4 ENLARGED PLANS AND INTERIOR ELEVATIONS
A8.5 ENLARGED PLANS AND INTERIOR ELEVATIONS
A8.6 ENLARGED PLANS AND INTERIOR ELEVATIONS
A8.7 MOBILE STORAGE SHELVING PLANS AND ELEVATIONS
A9.1 OVERALL PRECAST PLAN
A9.2 EXTERIOR PRECAST PANEL ELEVATIONS
A9.3 INTERIOR PRECAST PANEL ELEVATIONS
A9.4 PRECAST PANEL DETAILS
A10.1A FIRST FLOOR REFLECTED CEILING PLAN - UNIT A
A10.1B FIRST FLOOR REFLECTED CEILING PLAN - UNIT B
A10.1C FIRST FLOOR REFLECTED CEILING PLAN - UNIT C
A10.2C SECOND FLOOR REFLECTED CEILING PLAN - UNIT C
A11.1 FLOOR PLAN DETAILS
A12.1 ENLARGED VERTICAL CIRCULATION PLANS, SECTIONS, AND DETAILS
A12.2 ENLARGED MEZZANINE STAIR PLANS, SECTIONS, AND DETAILS
A13.1 PRE-MANUFACTURED STEEL CELLS
A13.2 PRE-MANUFACTURED STEEL CELLS
A13.3 PRE-MANUFACTURED STEEL CELLS

FOOD SERVICE
FS1.0 FOOD SERVICE EQUIPMENT PLAN
FS1.1 FOOD SERVICE ELECTRICAL ROUGH-IN
FS1.2 FOOD SERVICE PLUMBING ROUGH-IN
FS1.3 FOOD SERVICE SPECIAL CONDITIONS PLAN
FS1.4 FOOD SERVICE WALK IN PLAN
FS1.5 FOOD SERVICE WALK IN DETAILS
FS1.6 FOOD SERVICE WALK IN DETAILS
FS1.7 FOOD SERVICE EXHAUST HOOD PLAN
FS1.8 FOOD SERVICE EXHAUST HOOD DETAILS
FS1.9 FOOD SERVICE EXHAUST HOOD DETAILS
FS1.10 FOOD SERVICE EXHAUST HOOD DETAILS
FS1.11 FOOD SERVICE EXHAUST HOOD DETAILS
FS1.12 FOOD SERVICE EXHAUST DETAILS
FS1.13 FOOD SERVICE EXHAUST DETAILS

STRUCTURAL
S0.1 GENERAL NOTES
S0.2 AXONOMETRIC VIEWS & ABBREVIATIONS
S0.3 AXONOMETRIC VIEWS
S1.0 OVERALL FOUNDATION PLAN
S1.0A FOUNDATION PLAN - UNIT A
S1.0B FOUNDATION PLAN - UNIT B
S1.0C FOUNDATION PLAN - UNIT C
S1.1 OVERALL MEZZANINE & LOW ROOF FRAMING PLAN
S1.1A MEZZANINE & LOW ROOF FRAMING PLAN - UNIT A
S1.1B MEZZANINE & LOW ROOF FRAMING PLAN - UNIT B
S1.1C MEZZANINE & LOW ROOF FRAMING PLAN - UNIT C
S1.2C HIGH ROOF FRAMING PLAN - UNIT C
S2.0 ENLARGED FRAMING PLANS - 1
S2.1 ENLARGED FRAMING PLANS - 2
S3.0 TYPICAL FOUNDATION DETAILS & SECTIONS
S3.1 TYPICAL FOUNDATION DETAILS & SECTIONS
S3.2 FOUNDATION DETAILS & SECTIONS
S4.0 TYPICAL MASONRY DETAILS & SECTIONS
S4.1 TYPICAL MASONRY DETAILS & SECTIONS
S5.0 TYPICAL FRAMING DETAILS & SECTIONS
S5.1 TYPICAL FRAMING DETAILS & SECTIONS
S5.2 FRAMING DETAILS & SECTIONS - 1
S5.3 FRAMING DETAILS & SECTIONS - 2
S5.4 FRAMING DETAILS & SECTIONS - 3
S6.0 TRUSS ELEVATIONS - 1
S6.1 TRUSS ELEVATIONS - 2
S7.0 LOADING DIAGRAMS

VOLUME 2

GENERAL
G2.0 TITLE SHEET - VOLUME 2
G2.1 VOLUME 2 - GENERAL NOTES AND INFORMATION

FIRE PROTECTION
FP0.1 GENERAL NOTES, SYMBOLS, AND ABBREVIATIONS
FP1.1 OVERALL FIRST FLOOR FIRE PROTECTION PLAN
FP1.1A FIRST FLOOR FIRE PROTECTION PLAN - UNIT A
FP1.1B FIRST FLOOR FIRE PROTECTION PLAN - UNIT B
FP1.1C FIRST FLOOR FIRE PROTECTION PLAN - UNIT C
FP1.2C MEZZANINE FIRE PROTECTION PLAN - UNIT C
FP1.4C ADD ALTERNATE FLOOR PLANS

PLUMBING
P0.1 GENERAL NOTES, SYMBOLS, AND ABBREVIATIONS
P1.0 OVERALL UNDERFLOOR PLUMBING PLAN
P1.0A UNDERFLOOR PLUMBING PLAN - UNIT A
P1.0B UNDERFLOOR PLUMBING PLAN - UNIT B
P1.0C UNDERFLOOR PLUMBING PLAN - UNIT C
P1.1 OVERALL FIRST FLOOR PLUMBING PLAN
P1.1A FIRST FLOOR PLUMBING PLAN - UNIT A
P1.1B FIRST FLOOR PLUMBING PLAN - UNIT B
P1.1C FIRST FLOOR PLUMBING PLAN - UNIT C
P1.2C MEZZANINE PLUMBING PLAN - UNIT C
P1.3 OVERALL ROOF PLUMBING PLAN
P1.4C ADD ALTERNATE FLOOR PLANS - UNIT C
P2.1 SANITARY AND VENT RISER DIAGRAMS
P2.2 SANITARY AND VENT RISER DIAGRAMS
P2.3 SANITARY AND VENT RISER DIAGRAMS
P2.4 SANITARY AND VENT RISER DIAGRAMS
P2.5 SANITARY AND VENT RISER DIAGRAMS
P2.6 SANITARY AND VENT RISER DIAGRAMS
P2.7 NATURAL GAS ISOMETRIC
P2.8 NATURAL GAS ISOMETRIC
P3.1 PLUMBING SECTIONS
P3.2 PLUMBING SECTIONS
P3.3 PLUMBING SECTIONS
P3.4 ADD ALTERNATE SECTIONS
P4.1 PLUMBING ENLARGED PLANS
P4.2 PLUMBING ENLARGED PLANS
P4.3 PLUMBING ENLARGED PLANS
P5.1 PLUMBING DETAILS - I
P5.2 PLUMBING DETAILS - II
P5.3 PLUMBING DETAILS - III
P6.1 PLUMBING FIXTURE SCHEDULE
P6.2 PLUMBING EQUIPMENT SCHEDULES

MECHANICAL
M0.1 GENERAL NOTES, SYMBOLS, AND ABBREVIATIONS
M1.1 OVERALL FIRST FLOOR DUCTWORK PLAN
M1.1A FIRST FLOOR DUCTWORK PLAN - UNIT A
M1.1B FIRST FLOOR DUCTWORK PLAN - UNIT B
M1.1C FIRST FLOOR DUCTWORK PLAN - UNIT C
M1.2C MEZZANINE DUCTWORK PLAN - UNIT C
M1.3 OVERALL ROOF HVAC PLAN
M1.4 ADD ALTERNATE FLOOR PLANS
M2.1 OVERALL FIRST FLOOR HYDRONIC PLAN
M2.1A FIRST FLOOR HYDRONIC PLAN - UNIT A
M2.1B FIRST FLOOR HYDRONIC PLAN - UNIT B
M2.1C FIRST FLOOR HYDRONIC PLAN - UNIT C
M2.2C MEZZANINE HYDRONIC PLAN - UNIT C
M3.1 MECHANICAL SECTIONS - I
M3.2 MECHANICAL SECTIONS - II
M4.1 ENLARGED PLANS - I
M4.2 ENLARGED PLANS - II
M4.3 ENLARGED PLANS - III
M4.4 SOLAR THERMAL - HVAC - ALTERNATE BID
M5.1 MECHANICAL DETAILS - I
M5.2 MECHANICAL DETAILS - II
M5.3 HYDRONIC SYSTEM PIPING DIAGRAMS
M6.1 MECHANICAL EQUIPMENT SCHEDULES - I
M6.2 MECHANICAL EQUIPMENT SCHEDULES - II
M7.1 CONTROL SCHEMATICS - I
M7.2 CONTROL SCHEMATICS - II
M7.3 CONTROL SCHEMATICS - III
M7.4 CONTROL SCHEMATICS - IV
M7.5 SMOKE EXHAUST CONTROL SCHEMATICS

ELECTRICAL
E0.1 GENERAL NOTES, SYMBOLS AND ABBREVIATIONS
E1.0 ELECTRICAL SITE PLAN
E2.1 OVERALL FIRST FLOOR POWER PLAN
E2.1A FIRST FLOOR POWER PLAN - UNIT A
E2.1B FIRST FLOOR POWER PLAN - UNIT B
E2.1C FIRST FLOOR POWER PLAN - UNIT C
E2.2C MEZZANINE LEVEL POWER PLAN - UNIT C
E2.3 ENLARGED ELECTRICAL PLANS
E2.4 ENLARGED KITCHEN PLAN - ELECTRICAL
E2.5 ADD ALTERNATE POWER FLOOR PLANS
E3.1 OVERALL FIRST FLOOR LIGHTING PLAN
E3.1A FIRST FLOOR LIGHTING PLAN - UNIT A
E3.1B FIRST FLOOR LIGHTING PLAN - UNIT B
E3.1C FIRST FLOOR LIGHTING PLAN - UNIT C
E3.2C MEZZANINE LEVEL LIGHTING PLAN - UNIT C
E3.3 ADD ALTERNATE LIGHTING PLANS
E4.1 OVERALL FIRST FLOOR SYSTEMS PLAN
E4.1A FIRST FLOOR SYSTEMS PLAN - UNIT A
E4.1B FIRST FLOOR SYSTEMS PLAN - UNIT B
E4.1C FIRST FLOOR SYSTEMS PLAN - UNIT C
E4.2C MEZZANINE LEVEL SYSTEMS PLAN - UNIT C
E4.3 ADD ALTERNATE SYSTEMS FLOOR PLANS
E5.1 FIRST FLOOR CABLE TRAY PLAN - OVERALL
E6.1 LIGHT FIXTURE SCHEDULES
E6.2 MECHANICAL EQUIPMENT - ELECTRICAL CONNECTIONS SCHEDULE
E6.3 CATV RISER DIAGRAM AND TRANSFORMER SCHEDULE
E6.4 PANELBOARD SCHEDULES
E6.5 PANELBOARD SCHEDULES
E6.6 PANELBOARD SCHEDULES
E6.7 PANELBOARD SCHEDULES
E6.8 PANELBOARD SCHEDULES
E6.9 PANELBOARD SCHEDULES
E7.1 ONE-LINE DIAGRAM
E7.2 CONDUIT AND CABLE SCHEDULES
E8.1 ELECTRICAL DETAILS
E8.2 ELECTRICAL DETAILS
E8.3 ELECTRICAL DETAILS
E8.4 ELECTRICAL DETAILS
E8.5 ELECTRICAL DETAILS
E8.6 ELECTRICAL DETAILS
E8.7 ELECTRICAL DETAILS

ELECTRONIC SECURITY
ES1.00 FIRST FLOOR SECURITY ELECTRONICS PLAN - OVERALL
ES1.01 FIRST FLOOR SECURITY ELECTRONICS PLAN - UNIT A
ES1.02 FIRST FLOOR SECURITY ELECTRONICS PLAN - UNIT B
ES1.03 FIRST FLOOR SECURITY ELECTRONICS PLAN - UNIT C
ES1.03A ADD ALTERNATE SECURITY ELECTRONICS PLAN - UNIT C
ES2.03 SECOND FLOOR SECURITY ELECTRONICS PLAN - UNIT C
ES3.01 FIRST FLOOR SECURITY ELECTRONICS RISER - PART 1
ES3.02 FIRST FLOOR SECURITY ELECTRONICS RISER - PART 2
ES4.01 SECURITY ELECTRONICS DETAILS
ES4.02 SECURITY ELECTRONICS DETAILS

GENERAL NOTES

A. CONTRACTOR IS RESPONSIBLE TO CONFORM WITH APPLICABLE FEDERAL, STATE, AND LOCAL CODES AND REGULATIONS INCLUDING APPLICABLE ORDINANCES AND REFERENCED STANDARDS.

B. CONTRACTOR IS RESPONSIBLE TO FIELD VERIFY ALL DIMENSIONS AND EXISTING CONDITIONS PRIOR TO SUBMITTING A BID OR BEGINNING ANY WORK. CONDITIONS FOUND TO BE IN VARIANCE FROM THE INFORMATION IN THE DRAWINGS OR PROJECT MANUAL SHALL BE SUBMITTED TO THE ARCHITECT IN WRITING FOR CLARIFICATION.

C. KEYNOTES ARE MEANT AS A GENERAL GUIDE FOR TYPICAL LOCATIONS. CONTRACTOR TO PERFORM FULL EXTENT OF WORK REQUIRED TO ACCOMPLISH DESIGN INTENT. THE ABSENCE OF A KEYNOTE DOES NOT ABSOLVE THE CONTRACTOR FROM PROVIDING THE FEATURE GRAPHICALLY INDICATED ON THE DRAWINGS.

D. SPECIFIC WORK ITEMS SHALL BE COORDINATED AND INTERFACED WITH ALL OTHER TRADES TO ALLOW FOR NEW CONSTRUCTION AND COMPLETE INSTALLATION AS REQUIRED TO ACCOMPLISH DESIGN INTENT.

E. REFER TO DRAWINGS OF EACH TRADE OR DISCIPLINE FOR ADDITIONAL GENERAL NOTES AND INFORMATION, INCLUDING CIVIL/SITE DEVELOPMENT, ARCHITECTURAL, STRUCTURAL, MECHANICAL, PLUMBING, FIRE PROTECTION AND ELECTRICAL.

F. CONTRACTOR IS RESPONSIBLE FOR ALL WORK IDENTIFIED ON ALL DRAWINGS AND INFORMATION IN THE PROJECT MANUAL, AS A COMPLETE PROJECT. IT SHALL BE THE CONTRACTOR'S RESPONSIBILITY TO DETERMINE THE SPECIFIC SCOPE OF WORK FOR ANY SUBCONTRACTORS FOR THIS PROJECT.

G. FIELD VERIFY ACTUAL LOCATIONS OF EXISTING UNDERGROUND UTILITIES, STRUCTURES, WATER LINES, STORM AND SANITARY LINES, GAS LINES, ELECTRICAL CONDUIT, AND OTHER UNDERGROUND UTILITIES PRIOR TO PERFORMING EARTHWORK, EXCAVATION, OR UTILITY WORK. ENGAGE THE SERVICES OF A PRIVATE UTILITY LOCATE COMPANY IF NECESSARY TO COMPLETELY LOCATE EXISTING UNDERGROUND UTILITIES AND STRUCTURES.

H. LOCATION OF ALL TEMPORARY FACILITIES SHALL BE COORDINATED WITH OWNER AND ARCHITECT PRIOR TO MOBILIZATION ON-SITE, INCLUDING BUT NOT LIMITED TO TEMPORARY STAGING AREA, MATERIAL STORAGE AREA, ACCESS DRIVE(S), PARKING AREA, TOPSOIL STOCKPILE AREA, WASTE DISPOSAL AREA, FIELD OFFICES AND TEMPORARY FACILITIES, JOB SIGN, AND TEMPORARY FENCING.

I. CONTRACTOR IS RESPONSIBLE TO PROVIDE ALL MISCELLANEOUS BLOCKING REQUIRED FOR INSTALLATION OF ALL BUILDING COMPONENTS, INCLUDING BUT NOT LIMITED TO FURNISHINGS, FIXTURES, EQUIPMENT, HARDWARE, BRACKETS, AND OWNER-PROVIDED EQUIPMENT. CONTRACTOR SHALL COORDINATE SPECIFIC REQUIREMENTS ASSOCIATED WITH EACH TRADE AND WITH OWNER'S REPRESENTATIVE.

J. CONTRACTOR IS RESPONSIBLE TO PROVIDE ALL MISCELLANEOUS WOOD AND METAL TRIM, FLASHING, CLIP ANGLES, ANCHORS, SUPPORTS, AND CLOSURE TRIM REQUIRED TO PROVIDE A COMPLETE, UNIFORM, AND WEATHERTIGHT ASSEMBLY AS REQUIRED TO ACCOMPLISH THE DESIGN INTENT.

K. ALL EQUIPMENT SHALL BE INSTALLED IN ACCORDANCE WITH MANUFACTURER'S WRITTEN RECOMMENDATIONS. CONTRACTOR SHALL PROVIDE AND INSTALL ALL ACCESSORY COMPONENTS AS REQUIRED TO FULLY COMPLY WITH MANUFACTURER'S RECOMMENDATIONS.

L. CONTRACTOR SHALL PROVIDE ACCESS DOORS IN ALL WALLS AND CEILINGS WHERE SERVICE OR ADJUSTMENT TO MECHANICAL, PLUMBING, FIRE PROTECTION OR ELECTRICAL ITEMS MAY BE REQUIRED. ACCESS DOORS SHALL BE OF AN APPROPRIATE SIZE REQUIRED FOR EACH APPLICATION. WHERE APPLICABLE, ACCESS DOORS SHALL MATCH THE FIRE RATING OF THE WALL ASSEMBLY.

M. WHERE DISCREPANCIES EXIST IN THE CONTRACT DOCUMENTS INCLUDING DISCREPANCIES BETWEEN DRAWINGS AND PROJECT MANUAL, CONTRACTOR SHALL REQUEST CLARIFICATION IN WRITING FROM ARCHITECT. THE CONTRACTOR SHALL NOT ASSUME ANY ITEM TAKES PRECEDENCE OVER THE OTHER. ANY ACTION THE CONTRACTOR MAKES PRIOR TO NOTIFICATION IN WRITING SHALL BE SOLELY AT THE CONTRACTOR'S RISK.

N. CONTRACTOR SHALL SEAL ALL PENETRATIONS IN EXTERIOR WALL AND ROOF ASSEMBLIES WITH APPROPRIATE JOINT SEALANT(S) AND FLASHING(S) TO MAINTAIN A WEATHERTIGHT AND AIRTIGHT BUILDING ENVELOPE. ALL JOINTS AND PENETRATIONS SHALL BE SEALED, GASKETED, OR WEATHER-STRIPPED TO MINIMIZE AIR LEAKAGE, INCLUDING THE FOLLOWING:
1. JOINTS AROUND FENESTRATION AND DOOR FRAMES.
2. JUNCTIONS BETWEEN WALLS AND FOUNDATIONS, BETWEEN WALLS AT BUILDING CORNERS, BETWEEN WALLS AND FLOORS OR ROOFS, AND BETWEEN WALLS AND ROOF OR WALL PANELS.
3. OPENINGS AT PENETRATIONS OF UTILITY SERVICES THROUGH ROOFS, WALLS, AND FLOORS.
4. JOINTS, SEAMS, AND PENETRATIONS OF VAPOR RETARDERS.
5. ALL OTHER OPENINGS IN THE BUILDING ENVELOPE.

O. COORDINATE WITH OTHER CONSTRUCTION ACTIVITIES AND CONSTRUCTION SEQUENCING WITH OTHER PROJECT(S) AND WORK BEING PERFORMED CONCURRENTLY ON-SITE.

P. BUILDING ELEVATION 100'-0" EQUALS SITE ELEVATION 525'-0".

Q. CONTRACTOR TO PROTECT ALL ITEMS WITHIN THE CONSTRUCTION LIMITS (INCLUDING SITE ELEMENTS) THAT ARE DESIGNATED TO REMAIN; ITEMS DAMAGED AS A RESULT OF WORK PERFORMED UNDER THIS CONTRACT SHALL BE REPAIRED OR REPLACED TO ORIGINAL CONDITION.

R. ALL PENETRATIONS AND JOINTS IN FIRE-RATED WALL ASSEMBLIES AND FLOOR/CEILING ASSEMBLIES SHALL BE SEALED WITH THE FIRESTOPPING SYSTEM OR FIRE-RESISTIVE JOINT SYSTEM WHICH IS THE MOST APPROPRIATE FOR THE SPECIFIC APPLICATION BASED ON THE TYPE OF ASSEMBLY AND TYPE OF PENETRATING ELEMENT. SYSTEMS SHALL BE U.L.-LISTED FOR EACH APPLICATION.

S. ALL VERTICAL FENESTRATION (OPERABLE AND FIXED GLAZED ASSEMBLIES) SHALL BE LABELED BY THE MANUFACTURER WITH U-FACTOR, SHGC RATING, SAFETY RATING, AND FIRE-RESISTANCE RATING, WHERE APPLICABLE. WINDOWS AND DOORS SHALL BE CERTIFIED AS MEETING AIR LEAKAGE REQUIREMENTS PER NFRC 400.

T. THESE DRAWINGS SHALL NOT BE SCALED TO OBTAIN DIMENSIONS. IF THE DIMENSIONS CANNOT BE DETERMINED BY THE INFORMATION GIVEN, CONTRACTOR SHALL REQUEST CLARIFICATION FROM THE ARCHITECT. ALL DIMENSIONS ARE TO FACE OF STUD, FACE OF CMU, OR FACE OF CONCRETE, UNLESS NOTED OTHERWISE. CEILING HEIGHT DIMENSIONS ARE FROM FINISHED FLOOR TO FACE OF FINISHED CEILING MATERIALS, UNLESS NOTED OTHERWISE.

U. CONTRACTOR IS RESPONSIBLE TO PROVIDE ALL NECESSARY DEWATERING ACTIVITIES AS PART OF THE BASE BID AMOUNT.

C:\RevitBackups\2020\2063-1048-90 Sullivan County Jail - Arch_zmcgill4TEWM.rvt
1/20/2022 10:33:45 AM

DLZ
ARCHITECTURE • ENGINEERING • PLANNING
SURVEYING • CONSTRUCTION SERVICES
DLZ INDIANA, LLC

ERIC B. RATTS REGISTERED No. AR19500134 STATE OF INDIANA ARCHITECT
2022 01-20

NO.	REVISION	DATE

DRAWN: KPK CHK'D: KPK
DESIGNED: EBR
APPRV'D: EBR
DATE: DECEMBER 20, 2021
PROJECT NUMBER
2063-1048-90

SULLIVAN COUNTY SHERIFF'S OFFICE AND CORRECTIONAL FACILITY
2357 NORTH SECTION STREET SULLIVAN, INDIANA 47882

VOLUME 1 - GENERAL NOTES AND INFORMATION

DRAWING NUMBER
G1.1
GENERAL