BEAM REACTION SCHEDULE	
SECTION	REACTION
HSS8X6X1/2	15K
W10X30	20K
W12X35	30K
W21X48	±15K
W24X55	25K
W24X76	+40K, -25K
W24X84	±20K
W27X84	15K

16 **BEAM REACTION SCHEDULE**
SCALE: 1 1/2" = 1'-0"

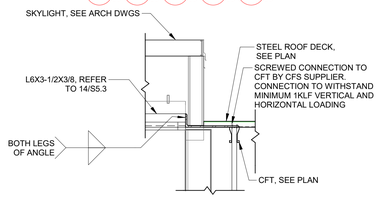

15 **SECTION**
SCALE: 3/4" = 1'-0"

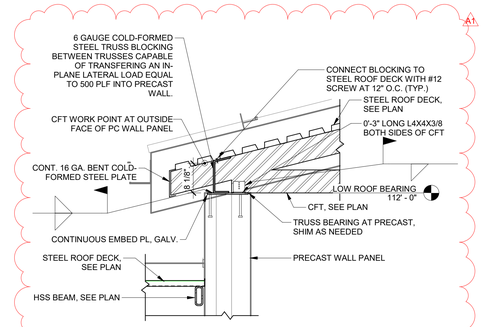

11 **SECTION**
SCALE: 3/4" = 1'-0"

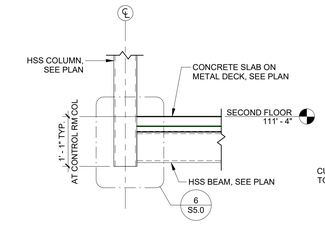

6 **SECTION**
SCALE: 3/4" = 1'-0"

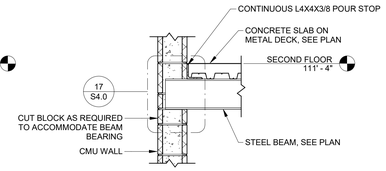

5 **SECTION**
SCALE: 3/4" = 1'-0"

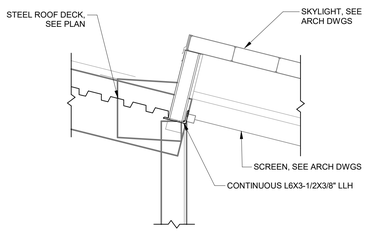

14 **SECTION**
SCALE: 3/4" = 1'-0"

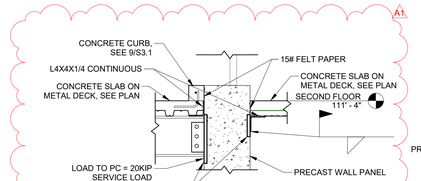

4 **SECTION**
SCALE: 3/4" = 1'-0"

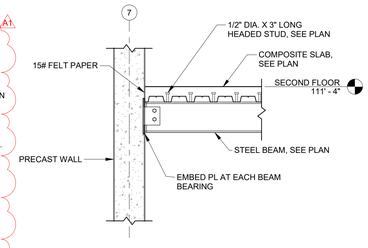

3 **SECTION**
SCALE: 3/4" = 1'-0"

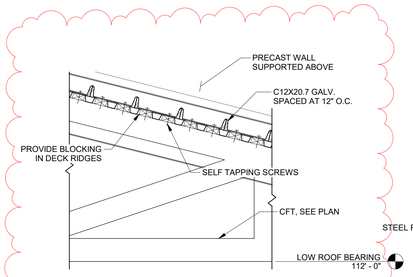

19 **SECTION**
SCALE: 3/4" = 1'-0"

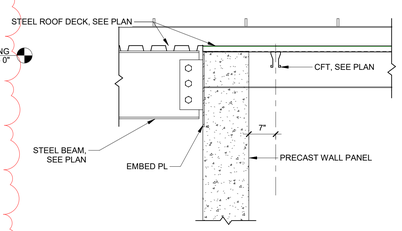

13 **SECTION**
SCALE: 3/4" = 1'-0"

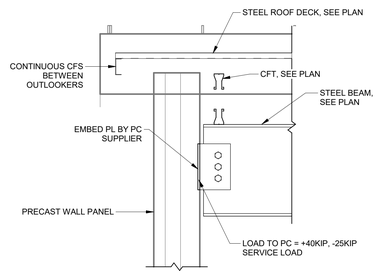

10 **SECTION**
SCALE: 3/4" = 1'-0"

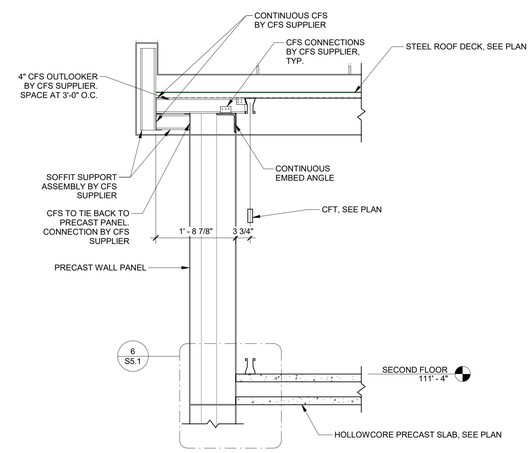

2 **SECTION**
SCALE: 3/4" = 1'-0"

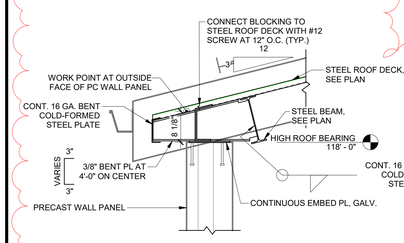

18 **SECTION**
SCALE: 3/4" = 1'-0"

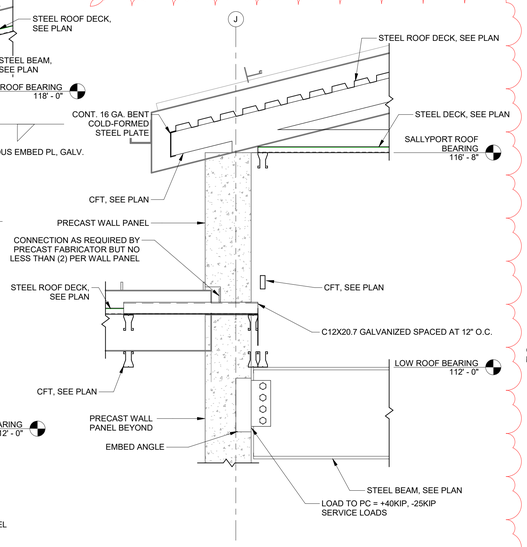

12 **SECTION**
SCALE: 3/4" = 1'-0"

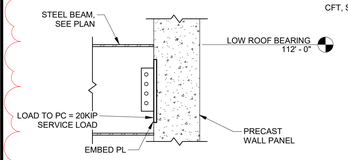

17 **SECTION**
SCALE: 3/4" = 1'-0"

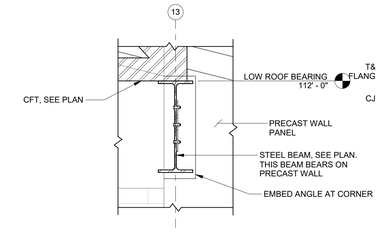

9 **SECTION**
SCALE: 3/4" = 1'-0"

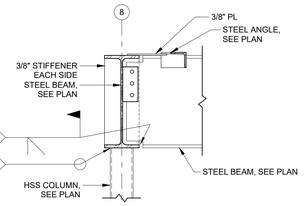

8 **SECTION**
SCALE: 3/4" = 1'-0"

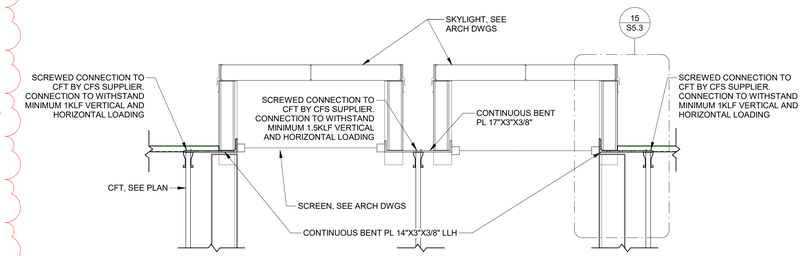

7 **TYPICAL SKYLIGHT SUPPORT**
SCALE: 3/4" = 1'-0"

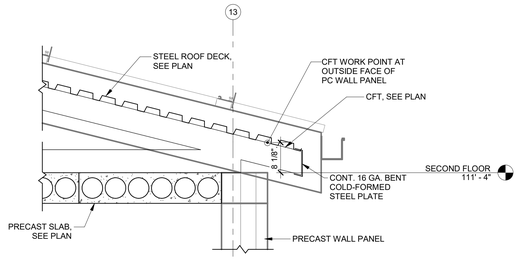

1 **SECTION**
SCALE: 3/4" = 1'-0"

DLZ
ARCHITECTURE • ENGINEERING • PLANNING
SURVEYING • CONSTRUCTION SERVICES
DLZ INDIANA, LLC

NO.	REVISION	DATE
A1	ADDENDUM 1	01/20/22

DRAWN: KJJ
DESIGNED: KJJ
APPRVD: EGA
DATE: DECEMBER 20, 2021
CHK'D: EGA

PROJECT NUMBER
2063-1048-90

SULLIVAN COUNTY SHERIFF'S OFFICE AND CORRECTIONAL FACILITY
2357 NORTH SECTION STREET SULLIVAN, INDIANA 47882

FRAMING DETAILS & SECTIONS - 2

DRAWING NUMBER
S5.3

STRUCTURAL

C:\RevitBackups\2020\2063-1048-90 Sullivan County Jail - Struct_kjackowski3YGV.rvt
1/20/2022 8:37:58 AM