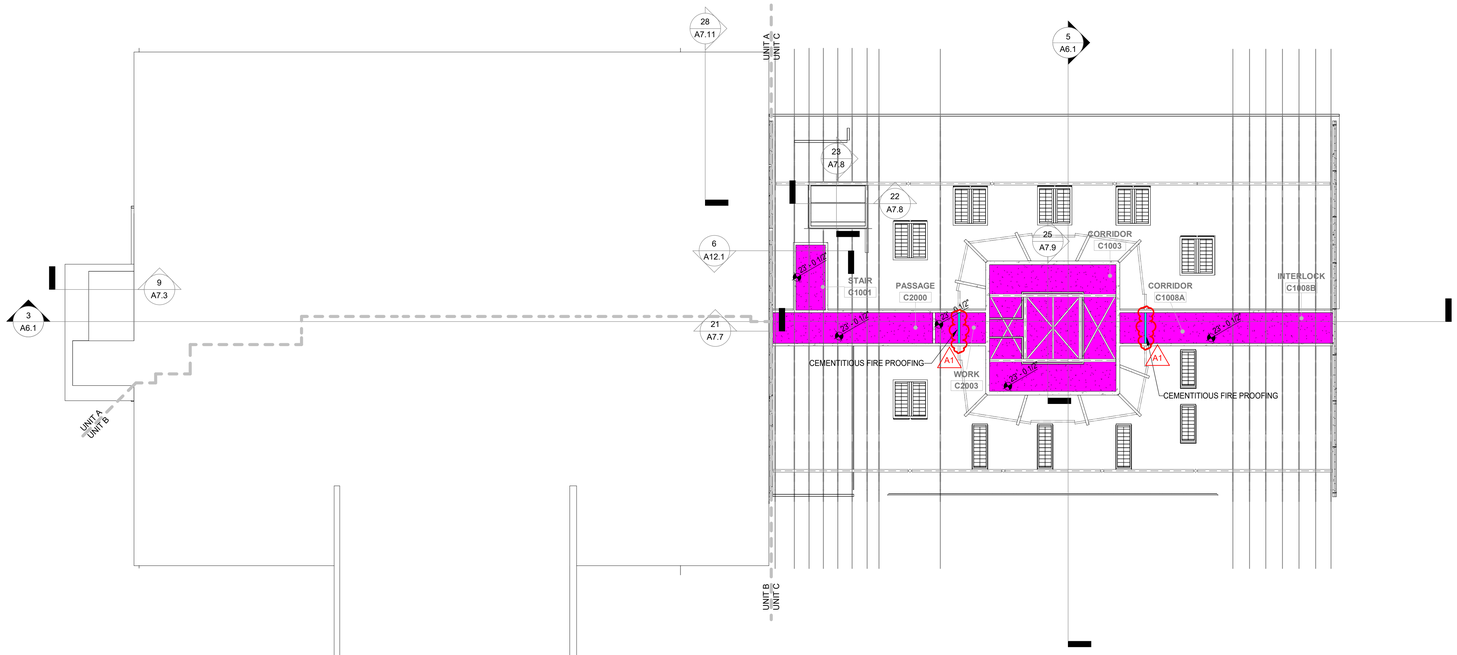

2 **SECOND FLOOR CODE COMPLIANCE -RATED CAPS**
SCALE: 1/16" = 1'-0"

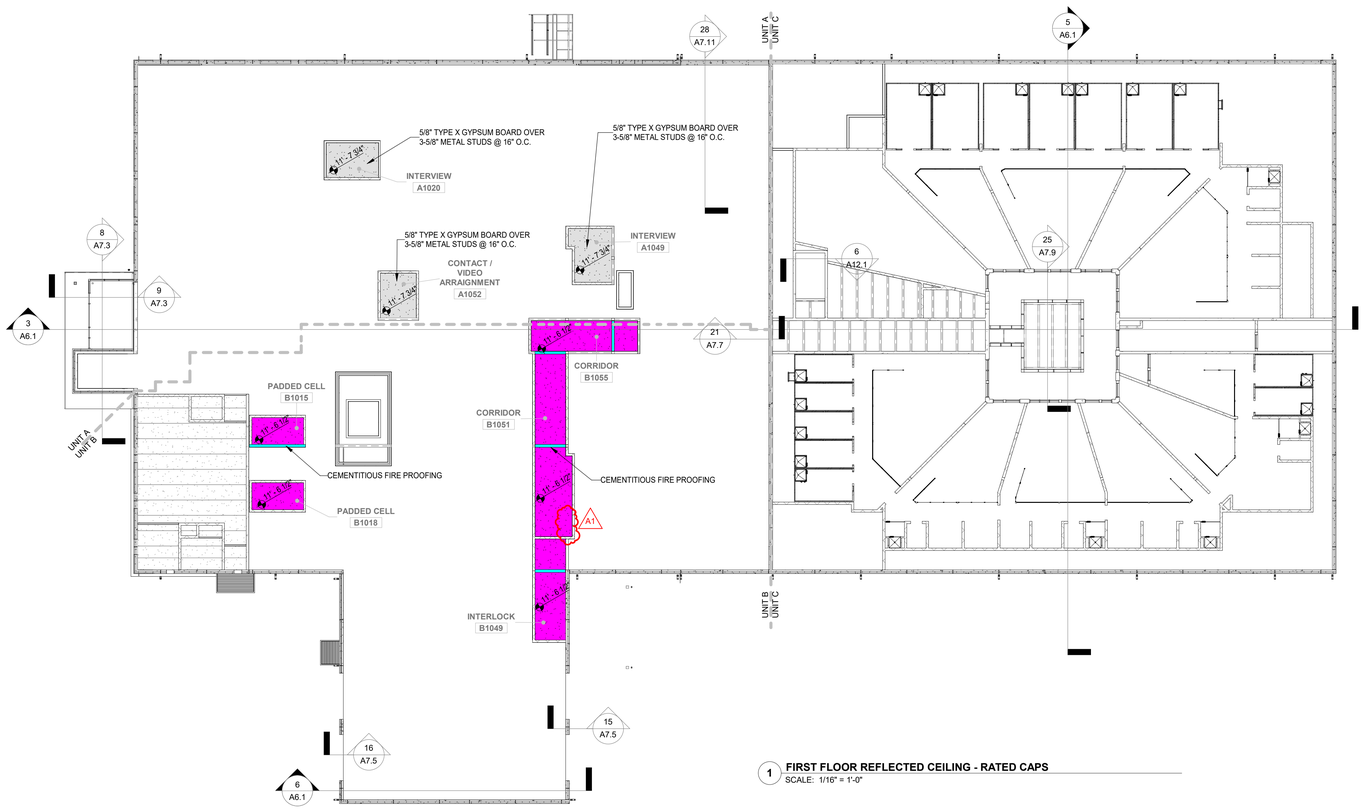

1 **FIRST FLOOR REFLECTED CEILING - RATED CAPS**
SCALE: 1/16" = 1'-0"

RATED CAP LEGEND:

- CEMENTITIOUS FIRE PROOFING ON STRUCTURAL COMPONENTS BELOW THE DECKING
- ONE HOUR RATED ASSEMBLY - 3 LAYERS OF 5/8" TYPE X GYPSUM BOARD OVER 3 5/8" METAL STUDS @ 16" O.C. (UL DESIGN I504)
- GYPSUM BOARD ON METAL STUD
- PRECAST HOLLOW CORE PLANK, REFERENCE STRUCTURAL

NOTE:
ELEMENTS ON THIS DRAWING ARE IDENTIFIED BY VARIOUS COLORS; IF THIS NOTE IS NOT RED, THIS DRAWING IS NOT IN COLOR AND NEEDS TO BE REPRINTED IN COLOR.

KEYPLAN

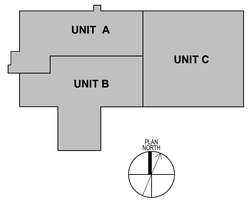

DLZ
ARCHITECTURE • ENGINEERING • PLANNING
SURVEYING • CONSTRUCTION SERVICES
DLZ INDIANA, LLC

2022 01-20
ERIC B. HATTER
REGISTERED
No.
ARCHITECT
STATE OF
INDIANA

NO.	REVISION	DATE
A1	ADDENDUM 1	01/20/22

DRAWN: KPK
CHK'D: KPK
DESIGNED: EBR
APPRV'D: EBR
DATE: DECEMBER 20, 2021

PROJECT NUMBER
2063-1048-90

SULLIVAN COUNTY SHERIFF'S OFFICE
AND CORRECTIONAL FACILITY
2357 NORTH SECTION STREET SULLIVAN, INDIANA 47882

CODE COMPLIANCE PLANS - RATED CAPS

DRAWING NUMBER
G1.6

GENERAL

C:\RevitBackups\2020\2063-1048-90 Sullivan County Jail - Arch_jkienstiens\WBLRA.rvt
1/19/2022 5:14:06 PM