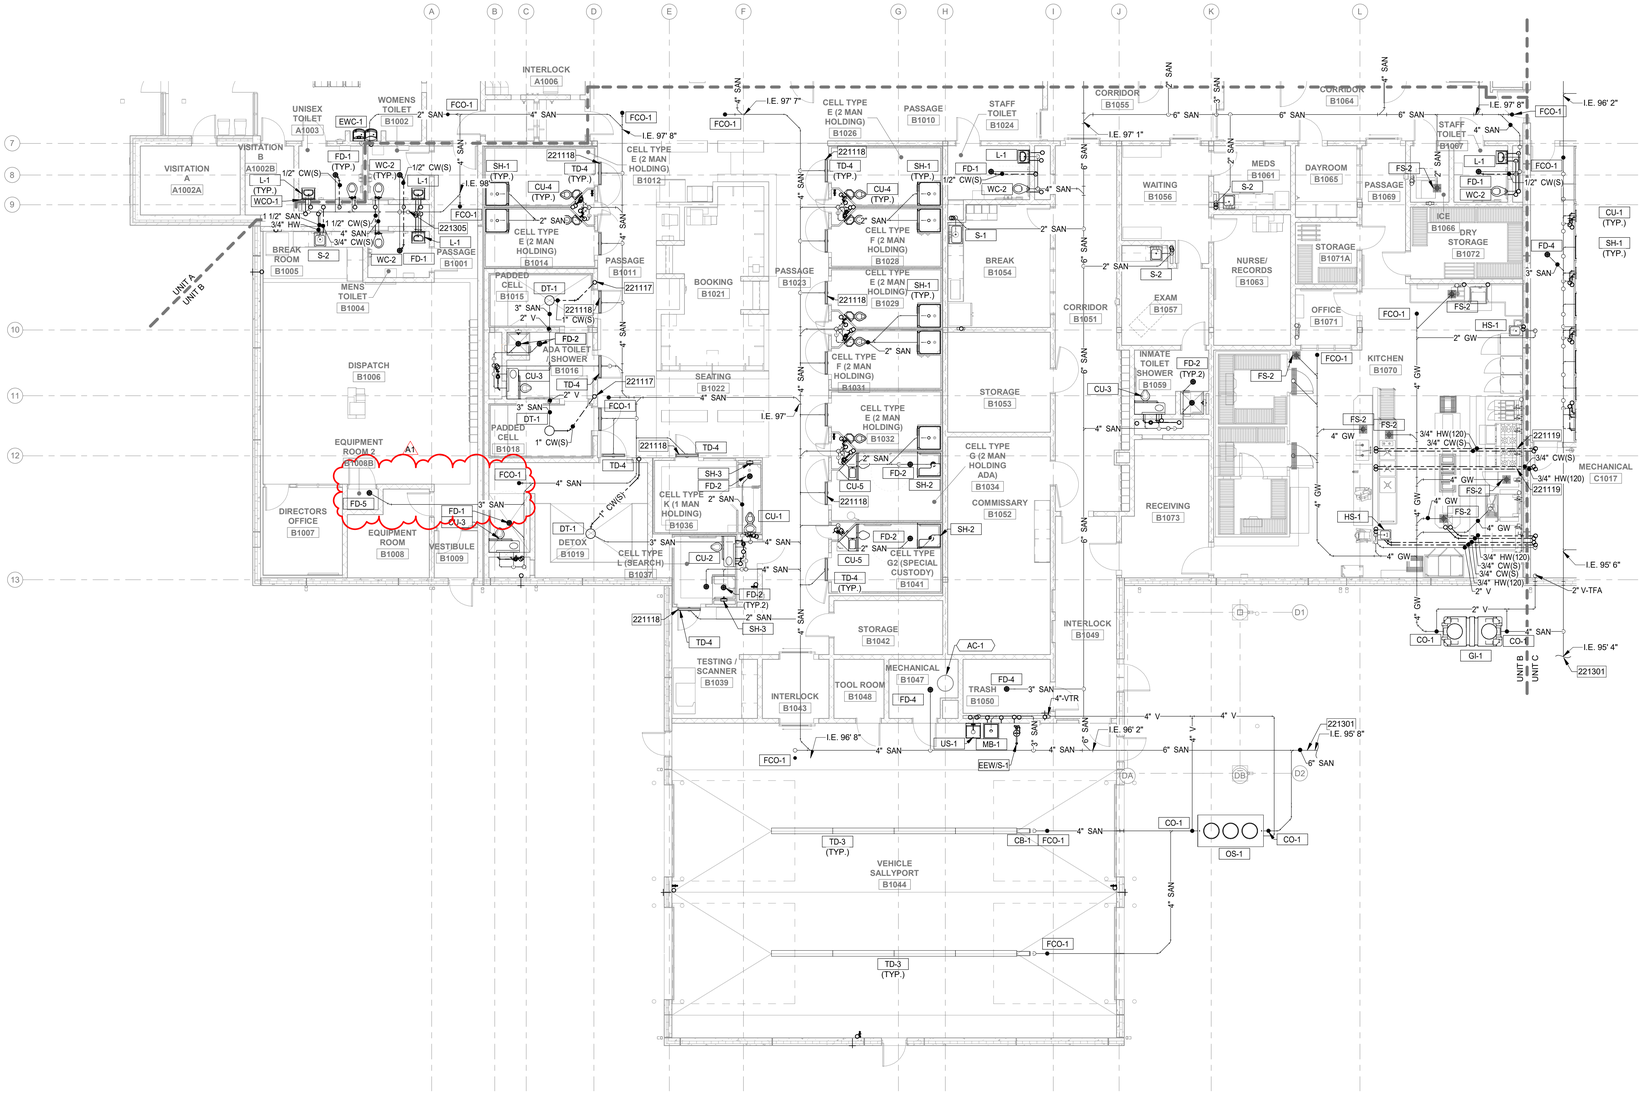

1 UNDERFLOOR PLUMBING PLAN - UNIT B
SCALE: 1/8" = 1'-0"

NORTH

GENERAL NOTES

A. REFER TO SHEET P0.1 FOR GENERAL INFORMATION NOTES, SYMBOLS, AND ABBREVIATIONS.

B. WHERE PIPE SIZE MAY NOT BE INDICATED SERVING A FIXTURE, PROVIDE SIZES AS INDICATED IN THE PLUMBING FIXTURE SCHEDULE.

C. INSTALL ALL EQUIPMENT, FIXTURES, AND ASSOCIATED ACCESSORIES PER MANUFACTURER RECOMMENDATIONS.

D. COORDINATE WITH ALL OTHER DISCIPLINES BEFORE INSTALLING ANY PIPING DEVICES.

E. INVERT ELEVATIONS ARE BASED ON 100.00' FINISHED FIRST FLOOR ELEVATION TO BOTTOM OF PIPE. SITE / CIVIL PLANS ESTABLISH FINISHED FLOOR ELEVATION.

F. PROVIDE GAS PRESSURE REGULATORS AS NEEDED FOR EQUIPMENT.

G. EXACT LOCATION OF PLUMBING FIXTURES SHALL BE COORDINATED WITH THE ARCHITECTURAL PLANS TO MEET A.D.A. REQUIREMENTS.

H. CONTRACTOR TO COORDINATE ROUTING OF ALL MECHANICAL, ELECTRICAL, PLUMBING, SECURITY ELECTRONICS AND FIRE PROTECTION WITH COLD FORMED STEEL TRUSS SUPPLIER PRIOR TO ANY FABRICATION. ROUTING OF TRADES ELEMENTS SHOWN ON PLANS AND ANY TRUSS WEBS SHOWN IN BUILDING SECTIONS ARE DIAGRAMMATIC AND MUST BE COORDINATED WITH COLD FORMED STEEL TRUSS SUPPLIER AND THEIR STRUCTURAL TRUSS ELEMENT REQUIREMENTS

PLUMBING KEYNOTES

221117	PROVIDE 1" CW(S) FOR REMOTE FLUSH VALVE. 1" LINE TO BE ROUTED FROM REMOTE FLUSH VALVE TO DT-1.
221118	TRENCH DRAINS TO BE LOCATED CENTERED ON DOOR. TYPICAL ALL TD-4.
221119	PROVIDE PIPE IN 4" CONDUIT WITH LONG SWEEP BEND
221301	REFER TO SITE/CIVIL DRAWINGS FOR CONTINUTATION
221305	PROVIDE OPEN HUB CONNECTION WITH TRAP SEAL.

KEYPLAN

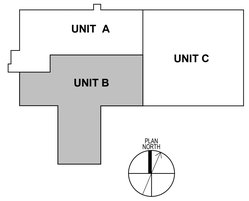

DLZ
ARCHITECTURE • ENGINEERING • PLANNING
SURVEYING • CONSTRUCTION SERVICES
DLZ INDIANA, LLC

JOSHUA R. APLING
Registered
Professional Engineer
PE 10100278
STATE OF INDIANA
1/20/22

NO.	REVISION	DATE
A1	ADDENDUM 1	01/20/22

DRAWN: DWB CHKTD: ESA
DESIGNED: SJS
APPRVD: JRA
DATE: DECEMBER 20, 2021

PROJECT NUMBER
2063-1048-90

SULLIVAN COUNTY SHERIFF'S OFFICE AND CORRECTIONAL FACILITY
2357 NORTH SECTION STREET SULLIVAN, INDIANA 47882

UNDERFLOOR PLUMBING PLAN - UNIT B

DRAWING NUMBER
P1.0B

PLUMBING

C:\RevitBackups\2020\2063-1048-90 Sullivan County Jail - Mech_ssanderstSTL9A.rvt
1/17/2022 4:54:03 PM