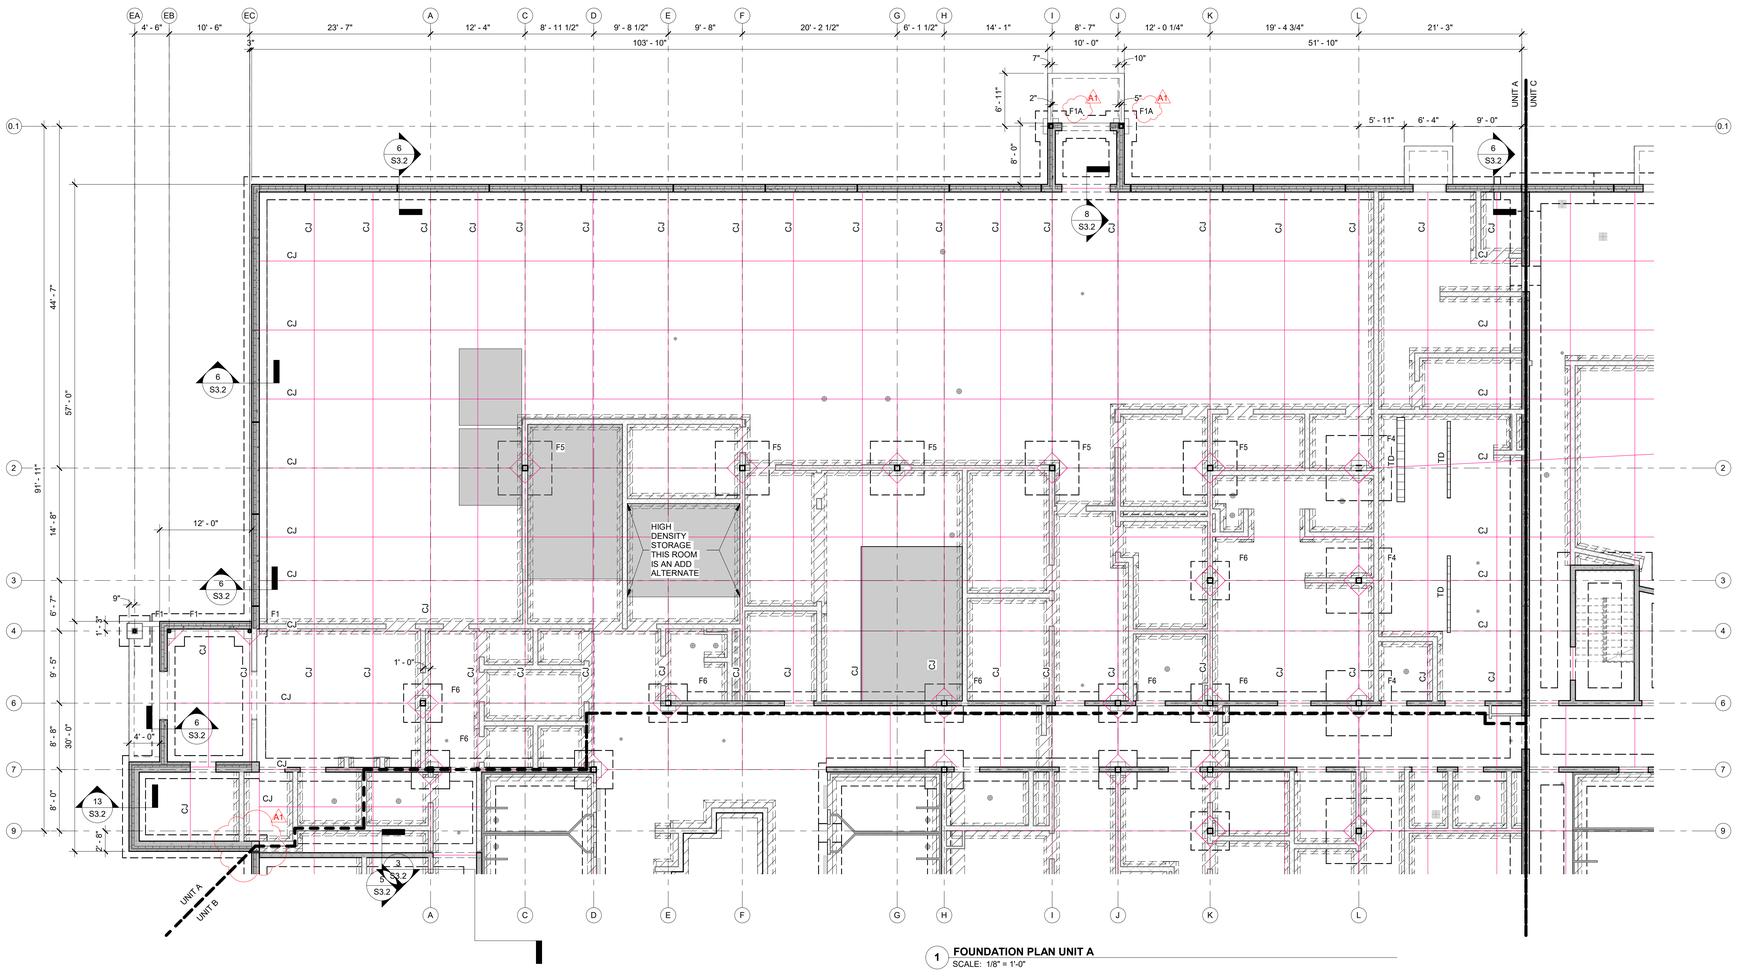

1 **FOUNDATION PLAN UNIT A**
SCALE: 1/8" = 1'-0"

PLAN NOTES:

A. REFER TO G1.1 FOR ADDITIONAL GENERAL NOTES AND INFORMATION AND S0.1 FOR ADDITIONAL STRUCTURAL GENERAL NOTES.
B. TOP OF FOOTING ELEVATION = 97'-0" U.N.O.
C. TOP OF SLAB ELEVATION = 100'-0" U.N.O.
D. TOP OF FOUNDATION WALL ELEVATION = 99'-4" U.N.O.
E. TOP OF COLUMN PIER ELEVATION = 99'-0" U.N.O.
F. SLAB-ON-GRADE SHALL BE 4" THICK CONCRETE U.N.O.
G. AT SHOWER DRAINS, SLOPE SLABS AT 1/4" PER FOOT TOWARDS DRAIN. REFERENCE ARCHITECTURAL AND PLUMBING DRAWINGS FOR SHOWER LOCATIONS.

LEGEND:

100'-0"	TOP OF FLAT SLAB ELEVATION
SLOPE	SLAB SLOPE DIRECTION
100'-0"	SLAB ELEVATION ALONG A LINE OR AT A POINT
	FLOOR DRAIN OR CLEANOUT LOCATION, SEE PLUMBING DRAWINGS. SET FLOOR DRAINS 1/2" BELOW FFE.
OR	FLOOR SINK OR DETOX TOILET, SEE PLUMBING DRAWINGS
CJ	INDICATES APPROXIMATE LOCATION OF SLAB CONTROL/CONSTRUCTION JOINT.
F#	FOOTING MARK, SEE SCHEDULE ON S1.0
	THICKENED SLAB UNDER CMU WALL, SEE DETAIL 8 & 9/S3.0
TD OR TD	TRENCH DRAIN, SEE DETAIL 15/S3.0
	HIGH DENSITY STORAGE SYSTEM, SEE 13/S3.0
	INDICATES RECESSED SLAB LOCATION, SEE DETAIL 12/S3.0. COORDINATE FINAL SIZE AND LOCATION WITH FREEZER SUPPLIER
	LOAD BEARING CMU WALL, SEE DETAIL 5/S3.2. REINFORCE WITH #4 AT 8" O.C.
	INTERIOR PRECAST WALL, SEE DETAIL 4/S3.2.
	EXTERIOR PRECAST WALL, SEE DETAILS 6/S3.2 AND 7/S3.2.

KEYPLAN

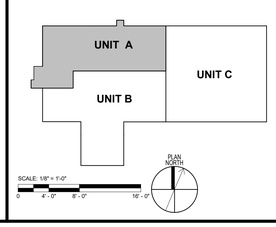

DLZ
ARCHITECTURE • ENGINEERING • PLANNING
SURVEYING • CONSTRUCTION SERVICES
DLZ INDIANA, LLC

NO.	REVISION	DATE
A1	ADDENDUM 1	01/20/22

DRAWN: KJJ
DESIGNED: KJJ
APPRV'D: EGA
DATE: DECEMBER 20, 2021
CHK'D: EGA

PROJECT NUMBER
2063-1048-90

SULLIVAN COUNTY SHERIFF'S OFFICE AND CORRECTIONAL FACILITY
2357 NORTH SECTION STREET SULLIVAN, INDIANA 47882

FOUNDATION PLAN - UNIT A

DRAWING NUMBER
S1.0A

STRUCTURAL

C:\RevitBackups\2020\2063-1048-90 Sullivan County Jail - Struct_kjackowski43YGV.rvt
1/19/2022 1:42:28 PM