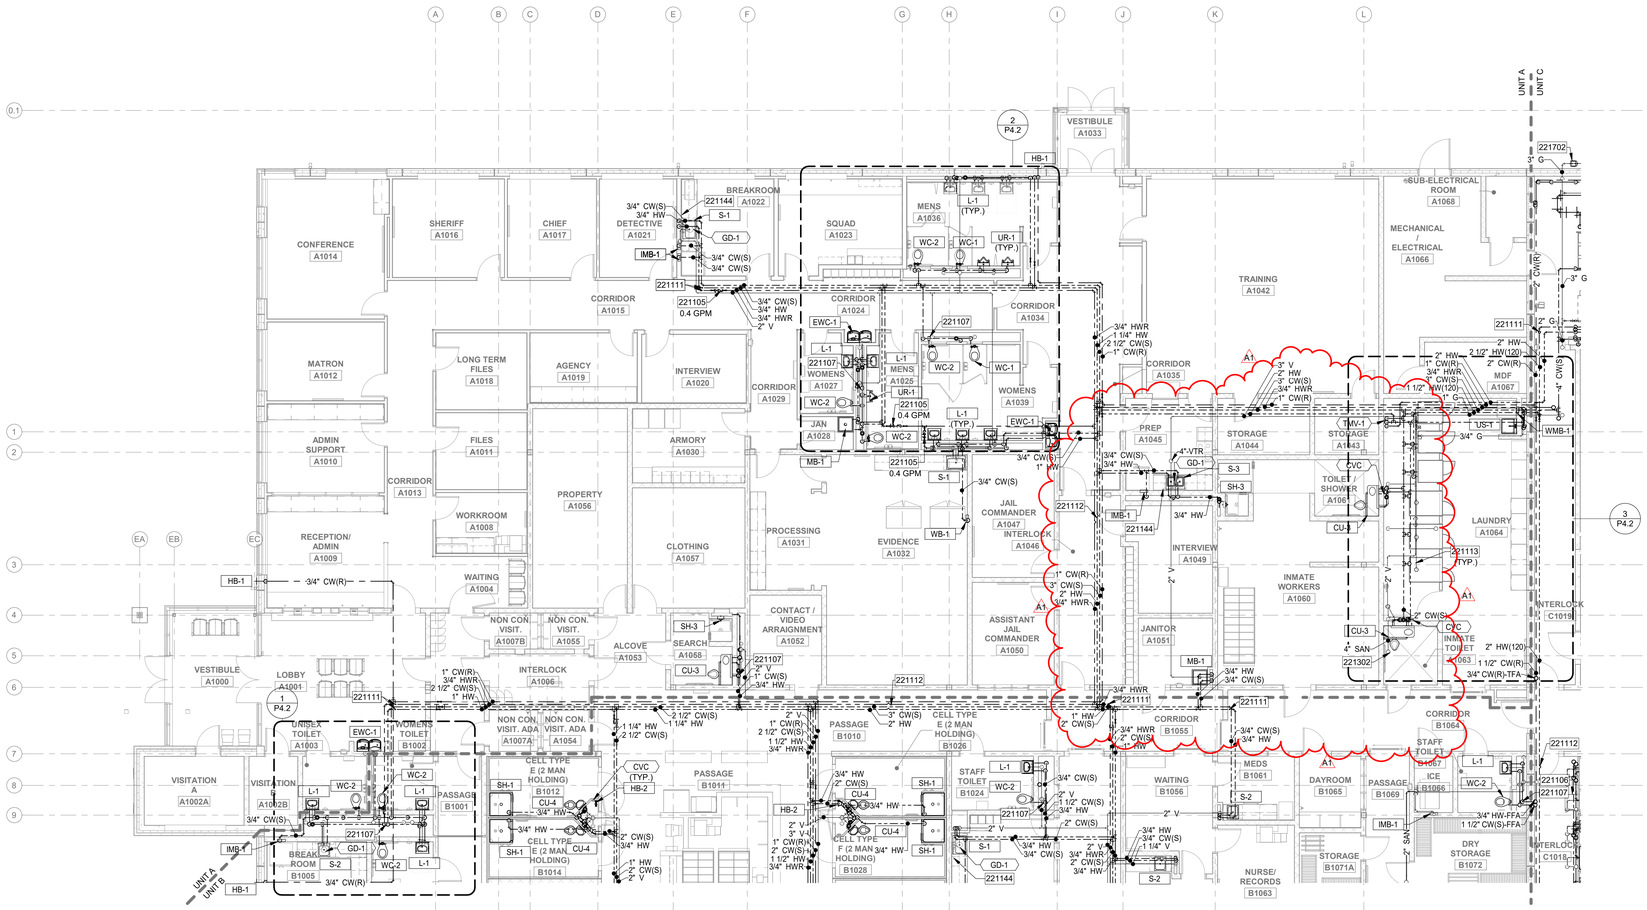

1 FIRST FLOOR PLUMBING PLAN - UNIT A
SCALE: 1/8" = 1'-0"

GENERAL NOTES

A. REFER TO SHEET P0.1 FOR GENERAL INFORMATION NOTES, SYMBOLS, AND ABBREVIATIONS.

B. WHERE PIPE SIZE MAY NOT BE INDICATED SERVING A FIXTURE, PROVIDE SIZES AS INDICATED IN THE PLUMBING FIXTURE SCHEDULE.

C. INSTALL ALL EQUIPMENT, FIXTURES, AND ASSOCIATED ACCESSORIES PER MANUFACTURER RECOMMENDATIONS.

D. COORDINATE WITH ALL OTHER DISCIPLINES BEFORE INSTALLING ANY PIPING DEVICES.

E. INVERT ELEVATIONS ARE BASED ON 100.00' FINISHED FIRST FLOOR ELEVATION TO BOTTOM OF PIPE. SITE / CIVIL PLANS ESTABLISH FINISHED FLOOR ELEVATION.

F. PROVIDE GAS PRESSURE REGULATORS AS NEEDED FOR EQUIPMENT.

G. EXACT LOCATION OF PLUMBING FIXTURES SHALL BE COORDINATED WITH THE ARCHITECTURAL PLANS TO MEET A.D.A. REQUIREMENTS.

H. CONTRACTOR TO COORDINATE ROUTING OF ALL MECHANICAL, ELECTRICAL, PLUMBING, SECURITY ELECTRONICS AND FIRE PROTECTION WITH COLD FORMED STEEL TRUSS SUPPLIER PRIOR TO ANY FABRICATION. ROUTING OF TRADES ELEMENTS SHOWN ON PLANS AND ANY TRUSS WEBS SHOWN IN BUILDING SECTIONS ARE DIAGRAMMATIC AND MUST BE COORDINATED WITH COLD FORMED STEEL TRUSS SUPPLIER AND THEIR STRUCTURAL TRUSS ELEMENT REQUIREMENTS

PLUMBING KEYNOTES

221105	PROVIDE SHUT-OFF VALVE, CHECK VALVE, AND SHUT-OFF VALVE IN THE DIRECTION OF WATER FLOW. BALANCE TO FLOW INDICATED.
221106	ALL PIPING LAYOUT TO BE COORDINATED WITH LADDER TO MEET REQUIRED CLEARANCES FOR PERSONNEL ACCESS. PIPPING IS TO BE LOCATED TIGHT TO THE CELL BEHIND THE LADDER.
221107	LOCATE DOMESTIC WATER PIPING RISERS WITH SHUT-OFF VALVES NEAR CHASE PANEL ACCESS.
221111	PROVIDE EXPANSION ANCHOR IN HOT WATER PIPING AT LOCATION INDICATED. REFER TO SPECIFICATION 220516 FOR DELEGATED DESIGN REQUIREMENTS. PROVIDE ALL GUIDES AND ANCHORS PER MANUFACTURER RECOMENDATION.
221112	PROVIDE EXPANSION V-LOOP IN HOT WATER PIPING AT LOCATION INDICATED. REFER TO SPECIFICATION 220516 FOR DELEGATED DESIGN REQUIREMENTS. PROVIDE ALL GUIDES AND ANCHORS PER MANUFACTURER RECOMENDATION.
221113	PROVIDE 3/4" DCW WITH BACKFLOW PREVENTOR TO INTERNAL FIRE SUPPRESSION SYSTEM CONNECTION SERVING DRYER.
221144	ROUTE 1/2" PIPE FROM SINK CW(S) PIPE BELOW COUNTER TO COFFEE MACHINE LOCATION. PROVIDE WATTS SD-2 BACKFLOW PREVENTER. COORDINATE EXACT LOCATION BEFORE INSTALL.
221302	4" SANITARY FROM FLOOR SINK ABOVE.
221702	GAS METER PROVIDED BY LOCAL UTILITY COMPANY.

KEYPLAN

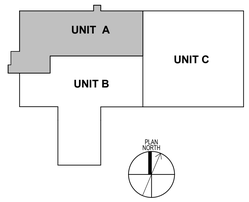

DLZ
ARCHITECTURE • ENGINEERING • PLANNING
SURVEYING • CONSTRUCTION SERVICES
DLZ INDIANA, LLC

JOSHUA R. APLING
REGISTERED
PE 10103374
STATE OF INDIANA
PROFESSIONAL ENGINEER
1/20/22

NO.	REVISION	DATE
A1	ADDENDUM 1	01/20/22

DRAWN: DVB CHK'D: ESA
DESIGNED: SJS
APPRV'D: JRA
DATE: DECEMBER 20, 2021

PROJECT NUMBER 2063-1048-90

SULLIVAN COUNTY SHERIFF'S OFFICE AND CORRECTIONAL FACILITY
2357 NORTH SECTION STREET SULLIVAN, INDIANA 47882

FIRST FLOOR PLUMBING PLAN - UNIT A

DRAWING NUMBER
P1.1A

PLUMBING

C:\RevitBackups\2020\2063-1048-90 Sullivan County Jail - Mech_sbhat6T6FS.rvt
1/17/2022 4:32:17 PM