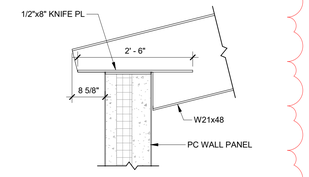

12 **DETAIL**
SCALE: 3/4" = 1'-0"

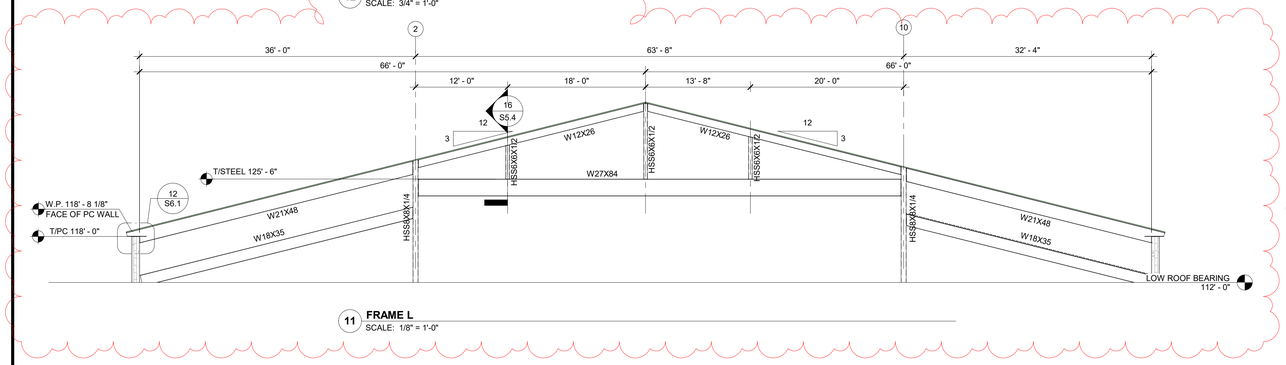

11 **FRAME L**
SCALE: 1/8" = 1'-0"

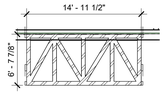

10 **TRUSS T9**
SCALE: 1/8" = 1'-0"

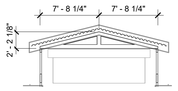

9 **TRUSS T11E**
SCALE: 1/8" = 1'-0"

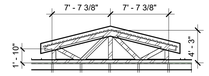

8 **TRUSS T11D**
SCALE: 1/8" = 1'-0"

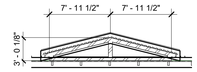

7 **TRUSS T11C**
SCALE: 1/8" = 1'-0"

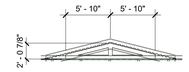

6 **TRUSS T11B**
SCALE: 1/8" = 1'-0"

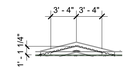

5 **TRUSS T11A**
SCALE: 1/8" = 1'-0"

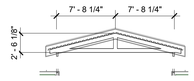

4 **TRUSS T11**
SCALE: 1/8" = 1'-0"

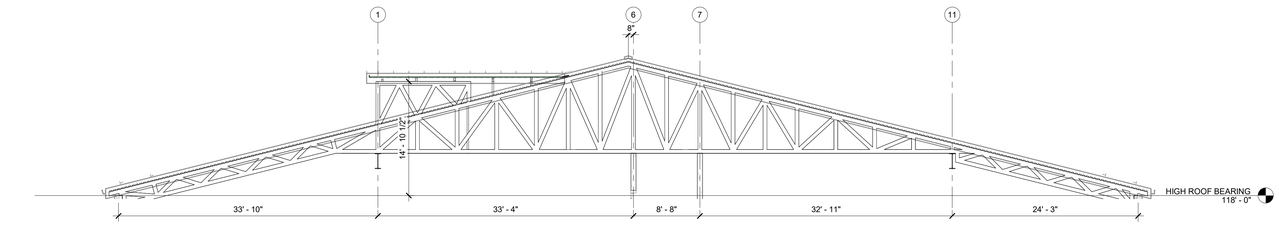

3 **TRUSS T10**
SCALE: 1/8" = 1'-0"

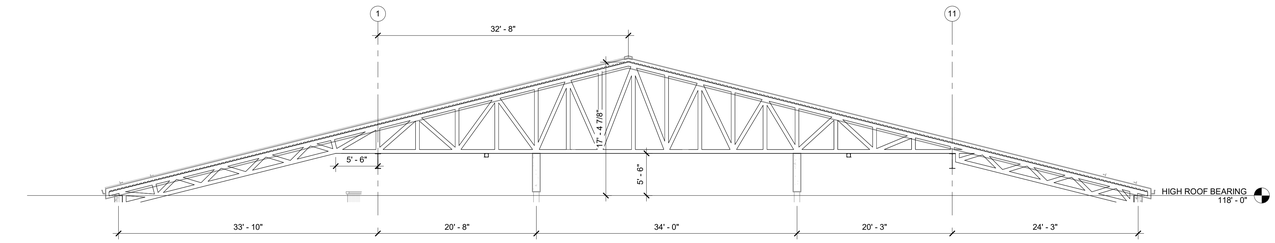

2 **TRUSS T8**
SCALE: 1/8" = 1'-0"

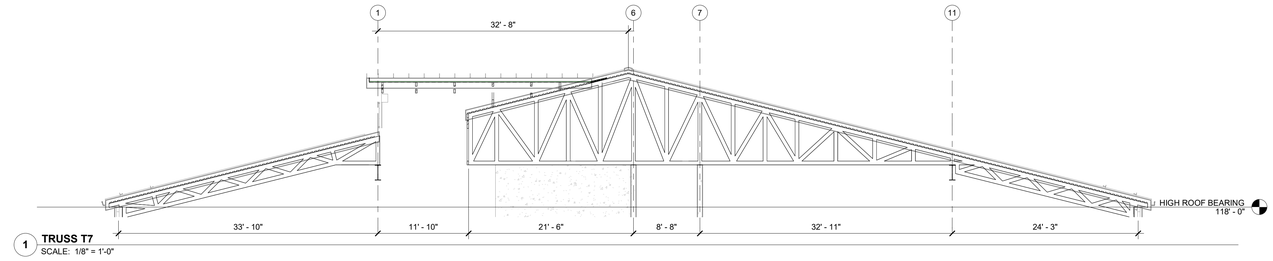

1 **TRUSS T7**
SCALE: 1/8" = 1'-0"

SHEET NOTES:

A. REFER TO G1.1 FOR ADDITIONAL GENERAL NOTES AND INFORMATION AND S0.1 FOR ADDITIONAL STRUCTURAL GENERAL NOTES. REFER TO S1.1 FOR ADDITIONAL COLD-FORMED STEEL TRUSS NOTES.
B. WEB MEMBERS SHOWN ARE DIAGRAMMATIC U.N.O. DIMENSIONS OF TRUSSES SHOWN ARE TO BE MAINTAINED IN SSE'S DESIGN. IF DIMENSIONS SHOWN CANNOT BE ACHEIVED, SSE SHALL, IN A TIMELY MANNER, CONTACT SER IN WRITING.
C. REFER TO PLANS FOR TRUSS LAYOUT.

DLZ
ARCHITECTURE • ENGINEERING • PLANNING
SURVEYING • CONSTRUCTION SERVICES
DLZ INDIANA, LLC

2022/01/20
ELIZABETH G. ALLEN
REGISTERED
No. 10402205
STATE OF INDIANA
PROFESSIONAL ENGINEER

NO.	REVISION	DATE
A1	ADDENDUM 1	01/20/22

DRAWN: KJJ CHK'D: EGA
DESIGNED: KJJ
APPRV'D: EGA
DATE: DECEMBER 20, 2021

PROJECT NUMBER
2063-1048-90

SULLIVAN COUNTY SHERIFF'S OFFICE
AND CORRECTIONAL FACILITY
2357 NORTH SECTION STREET SULLIVAN, INDIANA 47882

TRUSS ELEVATIONS - 2

DRAWING NUMBER
S6.1

STRUCTURAL

C:\Revit\Backups\2020\2063-1048-90 Sullivan County Jail - Struct_kjackowski43YGV.rvt
1/19/2022 1:43:25 PM