


**5 INTERIOR PRECAST ELEVATION E**
SCALE: 3/16" = 1'-0"

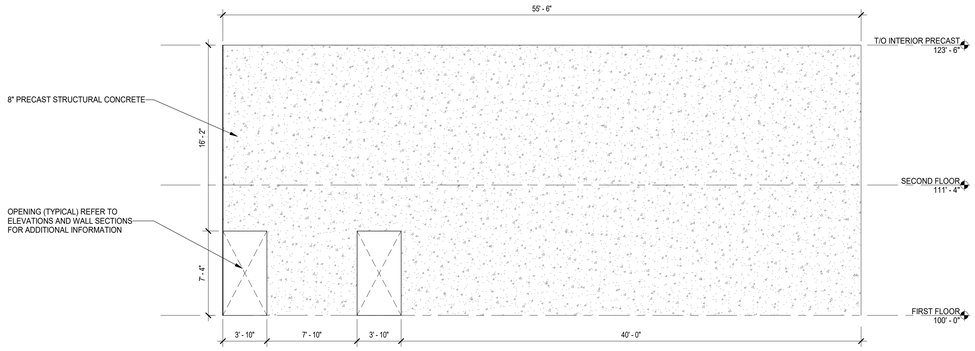


**3 INTERIOR PRECAST ELEVATION C**
SCALE: 3/16" = 1'-0"




**6 INTERIOR PRECAST ELEVATION F**
SCALE: 3/16" = 1'-0"

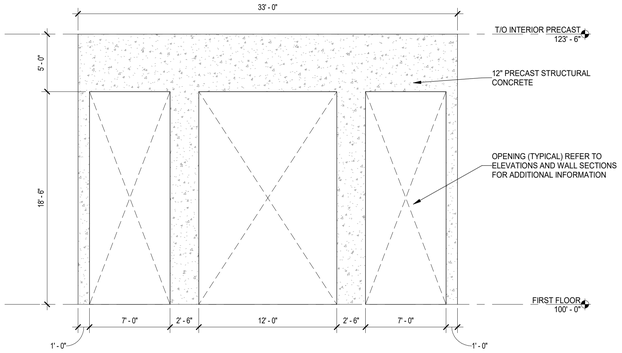


**2 INTERIOR PRECAST ELEVATION B**
SCALE: 3/16" = 1'-0"

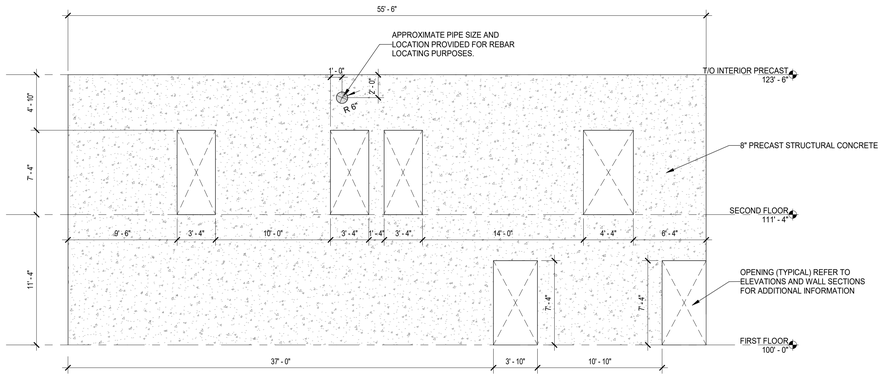


**7 TYPICAL 8'-0" PRECAST BRACING WALL**
SCALE: 3/16" = 1'-0"

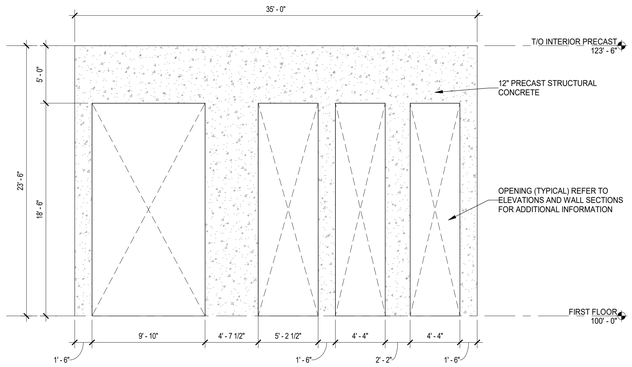


**4 INTERIOR PRECAST ELEVATION D**
SCALE: 3/16" = 1'-0"

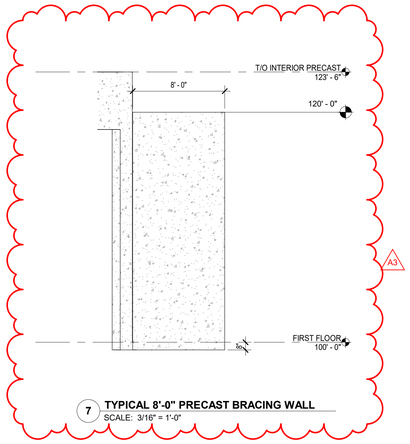


**1 INTERIOR PRECAST ELEVATION A**
SCALE: 3/16" = 1'-0"

## GENERAL NOTES:

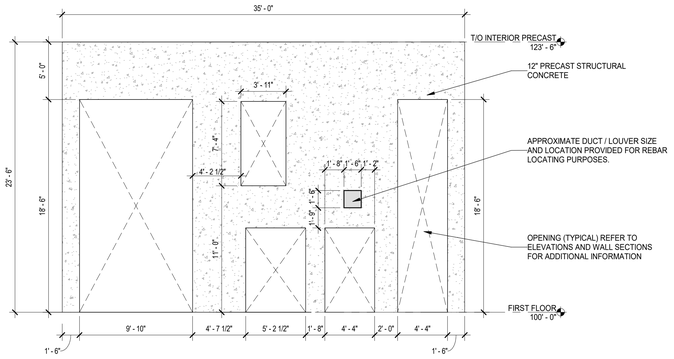1. SEE SHEET A9.4 FOR PRECAST PANEL TYPE ELEVATIONS
2. ALL KEYNOTES INDICATE ONE GRAPHIC REPRESENTATION TYPICAL. CONTRACTOR SHALL USE THE GRAPHICAL REPRESENTATIONS FOR COUNTS AND NOT THE KEYNOTES. THE ABSENCE OF A KEYNOTE DOES NOT ABSOLVE THE CONTRACTOR FROM PROVIDING THE FEATURE GRAPHICALLY SHOWN ON THE DRAWINGS.
3. INTERIOR PRECAST OVERALL ELEVATIONS HAVE BEEN SHOWN WITHOUT PANEL JOINTS OR PENETRATIONS. CONTRACTORS SHALL COORDINATE INTERIOR PANEL JOINTS AND PENETRATIONS WITH THE PRECAST MANUFACTURER.

DLZ
ARCHITECTURE • ENGINEERING • PLANNING
SURVEYING • CONSTRUCTION SERVICES
DLZ INDIANA, LLC

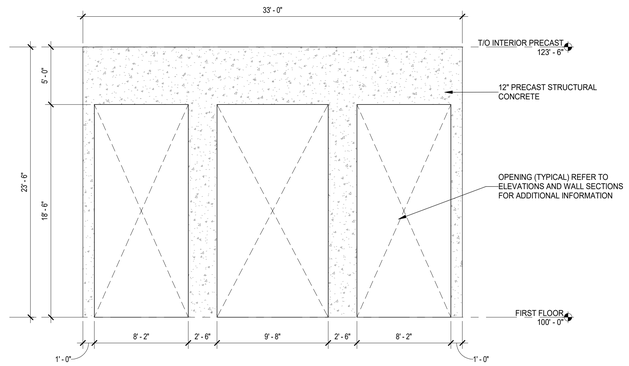2022-02-16
ERIC B. RATTS
STATE OF INDIANA
AR10100104

| NO. | REVISION | DATE |
|---|---|---|
| A3 | ADDENDUM 3 | 02/16/22 |

DRAWN: ZEM CHK'D: KPK
DESIGNED: EBR
APPRV'D: EBR
DATE: DECEMBER 20, 2021

PROJECT NUMBER
2063-1048-90

SULLIVAN COUNTY SHERIFF'S OFFICE AND CORRECTIONAL FACILITY
2357 NORTH SECTION STREET SULLIVAN, INDIANA 47882

INTERIOR PRECAST PANEL ELEVATIONS

DRAWING NUMBER
A9.3

ARCHITECTURE

C:\RevitBackups\2020\2063-1048-90 Sullivan County Jail - Arch_zmcglil4TEWM.rvt
2/15/2022 5:49:47 PM