


**30 MEZZANINE POST DETAIL**
SCALE: 3/4" = 1'-0"

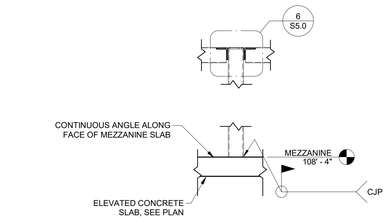


**29 SECTION**
SCALE: 3/4" = 1'-0"




**28 SECTION**
SCALE: 3/4" = 1'-0"

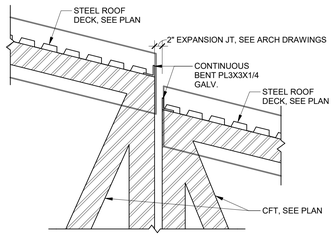


**27 SECTION**
SCALE: 3/4" = 1'-0"

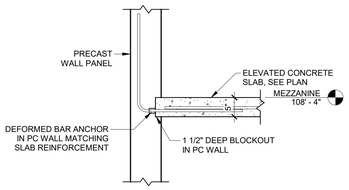


**26 SECTION**
SCALE: 3/4" = 1'-0"

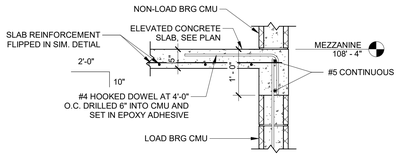


**25 SECTION**
SCALE: 3/4" = 1'-0"

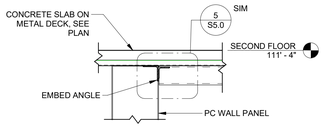


**24 SECTION**
SCALE: 3/4" = 1'-0"

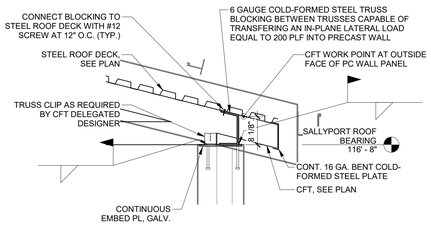


**23 SECTION**
SCALE: 3/4" = 1'-0"

**22 SECTION**
SCALE: 3/4" = 1'-0"

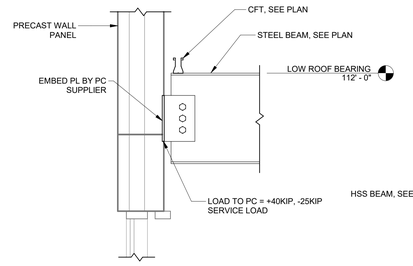**21 SECTION**
SCALE: 3/4" = 1'-0"

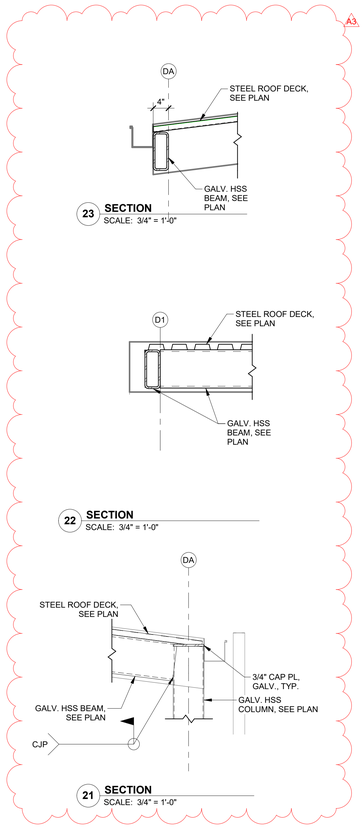


**20 SECTION**
SCALE: 3/4" = 1'-0"




**19 SECTION**
SCALE: 3/4" = 1'-0"

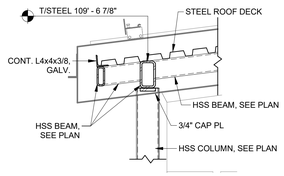


**18 SECTION**
SCALE: 3/4" = 1'-0"

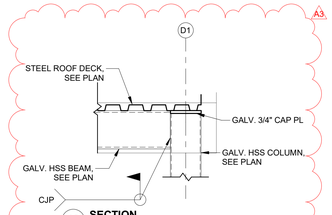


**17 TYPICAL HSS BEARING ON PRECAST WALL**
SCALE: 3/4" = 1'-0"

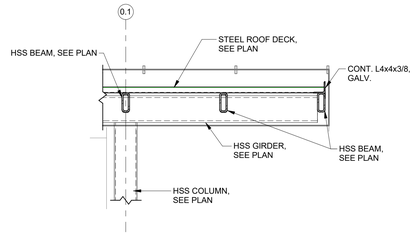


**16 TYPICAL HSS BEARING ON PRECAST WALL**
SCALE: 3/4" = 1'-0"

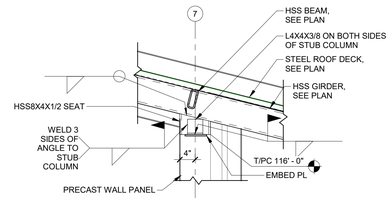


**15 SECTION**
SCALE: 3/4" = 1'-0"

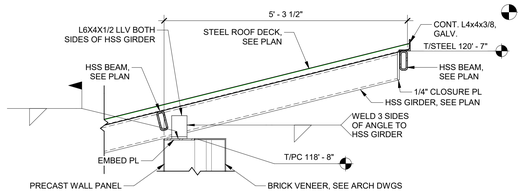


**14 SECTION**
SCALE: 3/4" = 1'-0"

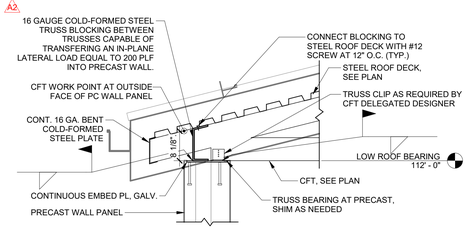


**13 SECTION**
SCALE: 3/4" = 1'-0"

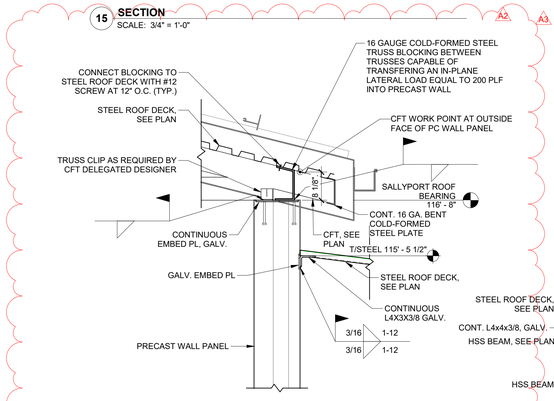


**12 SECTION**
SCALE: 3/4" = 1'-0"

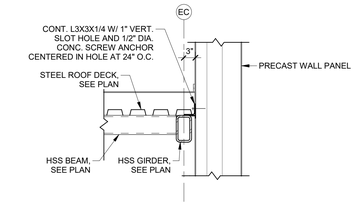


**11 SECTION**
SCALE: 3/4" = 1'-0"

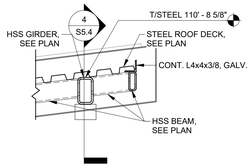


**10 SECTION**
SCALE: 3/4" = 1'-0"

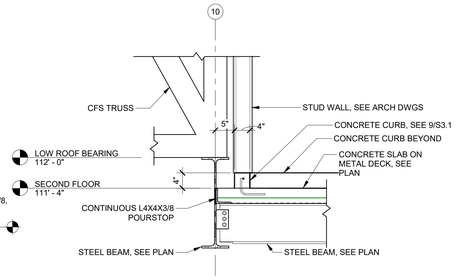


**9 SECTION**
SCALE: 3/4" = 1'-0"

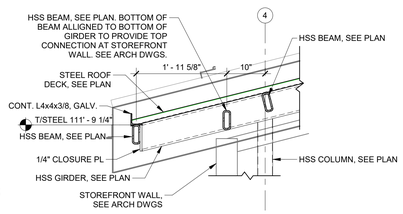


**8 SECTION**
SCALE: 3/4" = 1'-0"

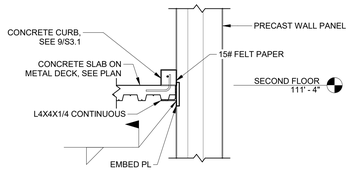


**7 SECTION**
SCALE: 3/4" = 1'-0"

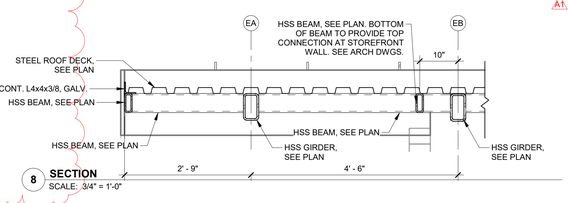


**6 SECTION**
SCALE: 3/4" = 1'-0"

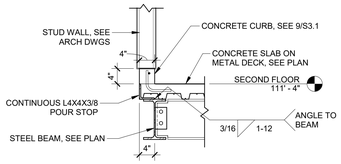


**5 SECTION**
SCALE: 3/4" = 1'-0"

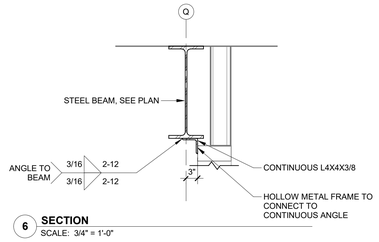


**4 TYPICAL CONCRETE MEZZANINE EDGE DETAIL**
SCALE: 3/4" = 1'-0"

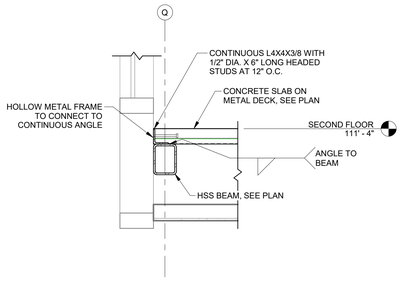


**3 SECTION**
SCALE: 3/4" = 1'-0"

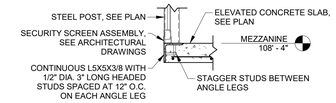


**2 SECTION**
SCALE: 3/4" = 1'-0"

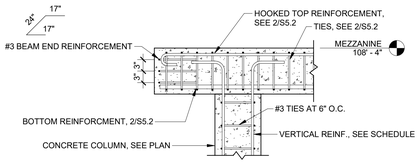


**1 SECTION**
SCALE: 3/4" = 1'-0"

DLZ
ARCHITECTURE • ENGINEERING • PLANNING
SURVEYING • CONSTRUCTION SERVICES
DLZ INDIANA, LLC

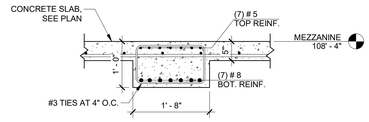2022/02/16
ELLIOTT G. ALLEN
REGISTERED
No. 900000
STATE OF INDIANA

| NO. | REVISION | DATE |
|---|---|---|
| A1 | ADDENDUM 1 | 01/20/22 |
| A2 | ADDENDUM 2 | 02/02/22 |
| A3 | ADDENDUM 3 | 02/16/22 |

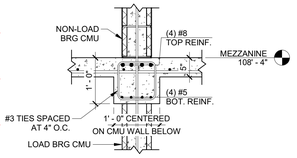DRAWN: KJJ
DESIGNED: KJJ
APPROVE: EGA
DATE: DECEMBER 20, 2021
CHK'D: EGA

PROJECT NUMBER
2063-1048-90

# SULLIVAN COUNTY SHERIFF'S OFFICE AND CORRECTIONAL FACILITY

2357 NORTH SECTION STREET SULLIVAN, INDIANA 47882

FRAMING DETAILS & SECTIONS - 1

DRAWING NUMBER
S5.2

STRUCTURAL

C:\Revit\Backups\2020\2063-1048-90 Sullivan County Jail - Struct_kjackowski3YGV.rvt
2/16/2022 10:27:24 AM