


**3 ENLARGED DETAILS - METAL BRACKETS SECTION**
SCALE: 3" = 1'-0"

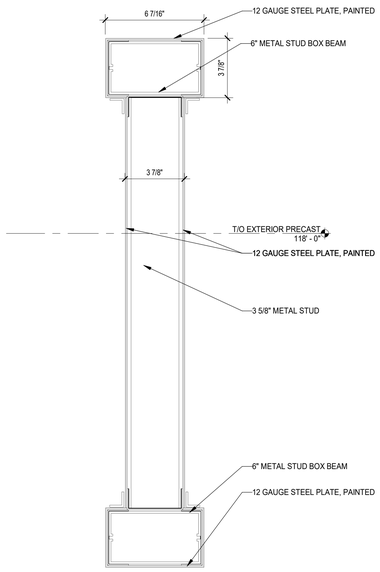


**2 ENLARGED DETAILS - METAL BRACKETS**
SCALE: 1 1/2" = 1'-0"




**4 WALL SECTION 34 - ENLARGED DETAIL A**
SCALE: 1 1/2" = 1'-0"

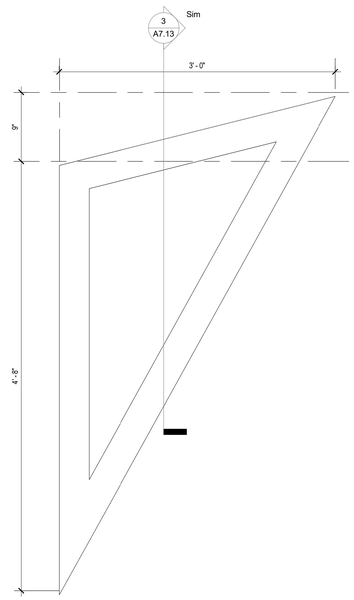


**5 WALL SECTION 34 - ENLARGED DETAIL B**
SCALE: 1 1/2" = 1'-0"

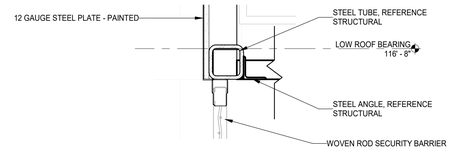


A3 **6 EIFS CORNER DETAIL**
SCALE: 1 1/2" = 1'-0"

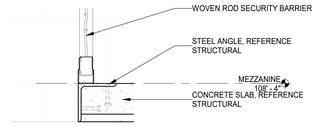


**1 NON-CONTACT SHUTTER DOOR DETAIL**
SCALE: 1 1/2" = 1'-0"

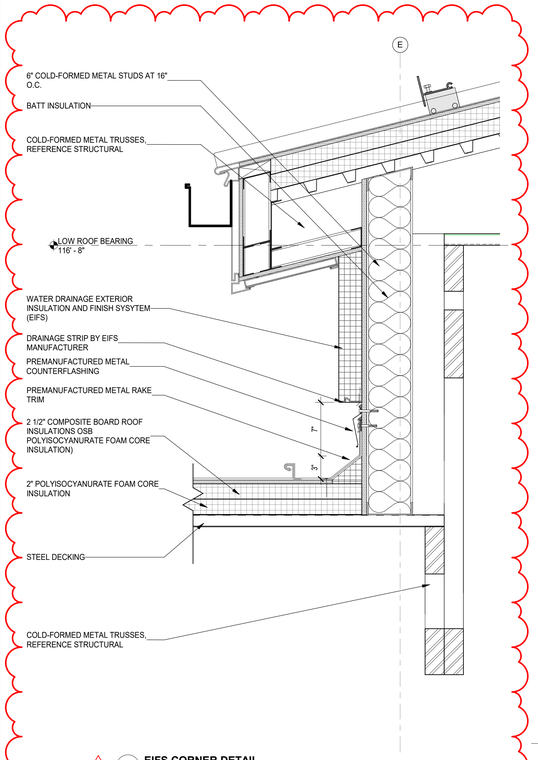


**34 WALL SECTION 34 - DORM SHOWERS**
SCALE: 3/4" = 1'-0"

DLZ
ARCHITECTURE • ENGINEERING • PLANNING
SURVEYING • CONSTRUCTION SERVICES
DLZ INDIANA, LLC

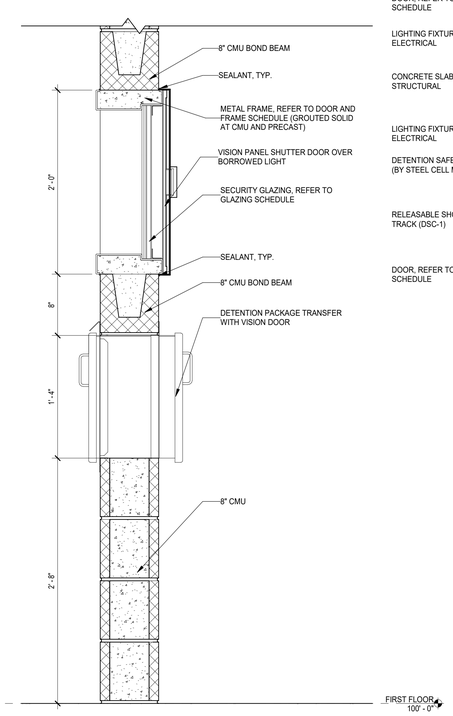2022-02-16
ERIC B. PATTON
STATE OF INDIANA
AR10000104

| NO. | REVISION | DATE |
|---|---|---|
| A1 | ADDENDUM 1 | 01/20/22 |
| A3 | ADDENDUM 3 | 02/16/22 |

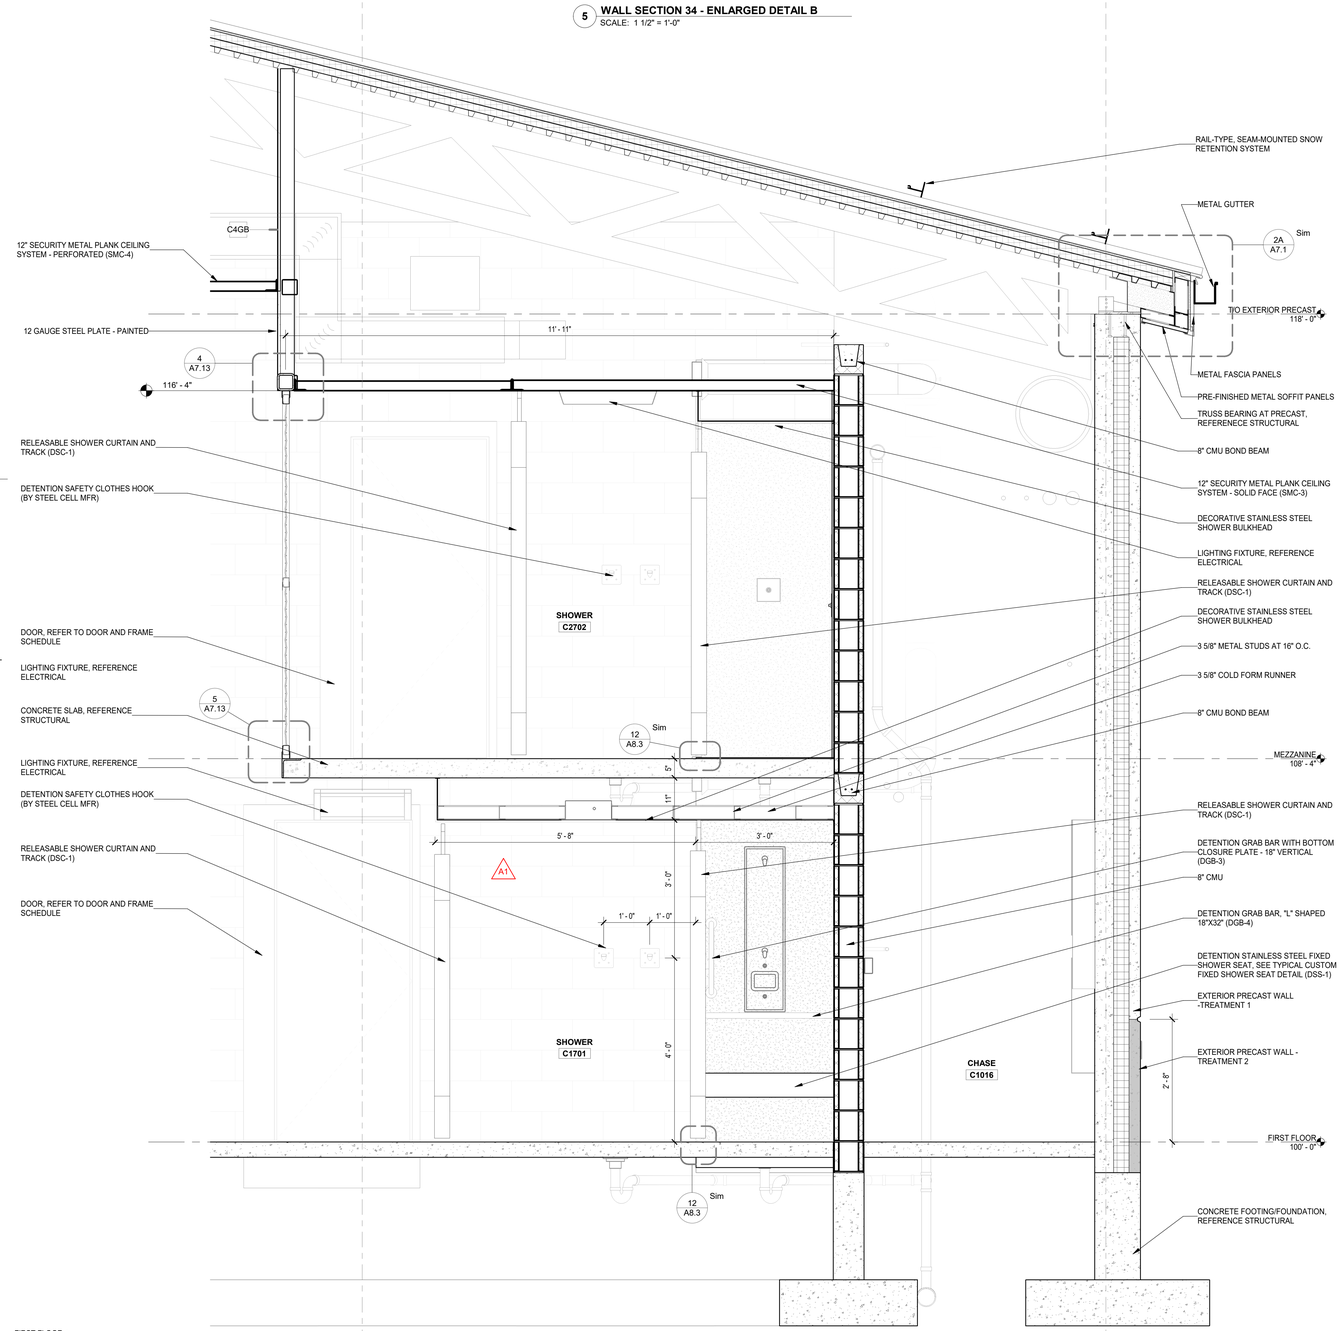DRAWN: KPK
CHK'D: KPK
DESIGNED: EBR
APPR'VD: EBR
DATE: DECEMBER 20, 2021

PROJECT NUMBER
2063-1048-90

SULLIVAN COUNTY SHERIFF'S OFFICE AND CORRECTIONAL FACILITY
2357 NORTH SECTION STREET SULLIVAN, INDIANA 47882

WALL SECTIONS - INTERIOR

DRAWING NUMBER
A7.13

ARCHITECTURE

C:\Revit\Backups\2020\2063-1048-90 Sullivan County Jail - Arch_zmcgill4TEWM.rvt
2/15/2022 5:49:06 PM