


1 FIRST FLOOR DIMENSION PLAN - UNIT B
SCALE: 1/8" = 1'-0"

## GENERAL NOTES:

A. ALL KEYNOTES INDICATE ONE GRAPHIC REPRESENTATION TYPICAL. CONTRACTOR SHALL USE THE GRAPHICAL REPRESENTATIONS FOR COUNTS AND NOT THE KEYNOTES. THE ABSENCE OF A KEYNOTE DOES NOT ABSOLVE THE CONTRACTOR FROM PROVIDING THE FEATURE GRAPHICALLY SHOWN ON THE DRAWINGS.
B. REFER TO G1.1 FOR ADDITIONAL GENERAL NOTES AND INFORMATION.
C. REFER TO G1.2 FOR STANDARD AND ADA MOUNTING HEIGHTS AND ABBREVIATIONS.
D. COORDINATE WITH M.E.P. FOR ANY BULKHEADS, POWER, DATA, OR EQUIPMENT REQUIREMENTS.
E. DIMENSIONS TO EXTERIOR FACES OF BUILDING ARE TO THE OUTSIDE OF THE MASONRY VENEER AND PRECAST PANELS.
F. DIMENSIONS OF INTERIOR WALLS ARE TO FACE OF METAL STUD, CMU, OR PRECAST.
G. REFER TO PARTITON SCHEDULE ON SHEET G1.10.
H. FOR KITCHEN COMPONENTS REFER TO KITCHEN PLANS

## KEYPLAN

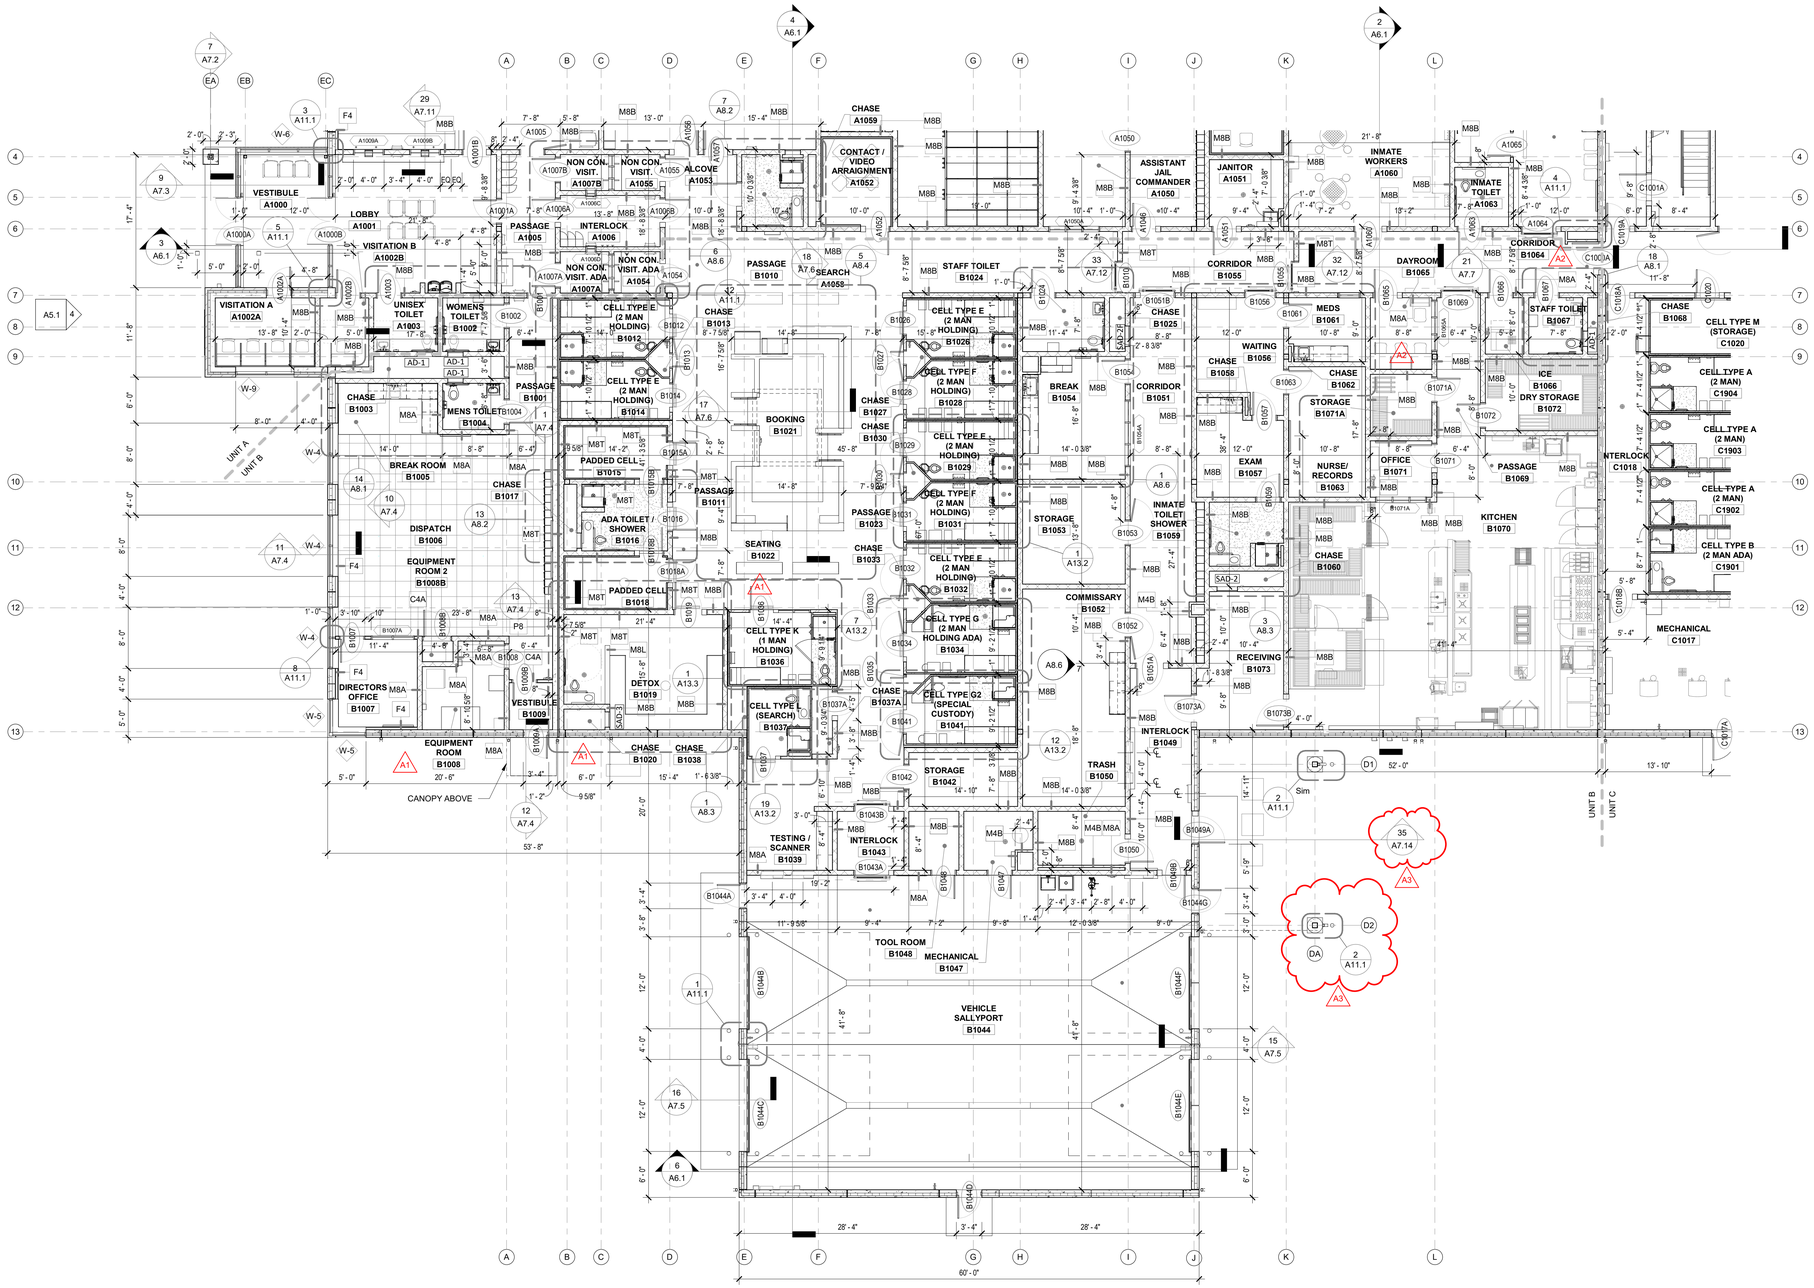


DLZ
ARCHITECTURE • ENGINEERING • PLANNING
SURVEYING • CONSTRUCTION SERVICES
DLZ INDIANA, LLC

2022-02-16

| NO. | REVISION | DATE |
|---|---|---|
| A1 | ADDENDUM 1 | 01/20/22 |
| A2 | ADDENDUM 2 | 02/02/22 |
| A3 | ADDENDUM 3 | 02/16/22 |

DRAWN: KPK
CHK'D: KPK
DESIGNED: EBR
APPRV'D: EBR
DATE: DECEMBER 20, 2021

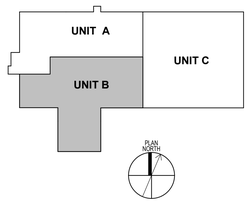PROJECT NUMBER
2063-1048-90

SULLIVAN COUNTY SHERIFF'S OFFICE
AND CORRECTIONAL FACILITY
2357 NORTH SECTION STREET SULLIVAN, INDIANA 47882

FIRST FLOOR DIMENSION PLAN - UNIT B

DRAWING NUMBER
A2.2

ARCHITECTURE

C:\RevitBackups\2020\2063-1048-90 Sullivan County Jail - Arch_kkerstiensWBLRA.rvt
2/16/2022 9:01:15 AM