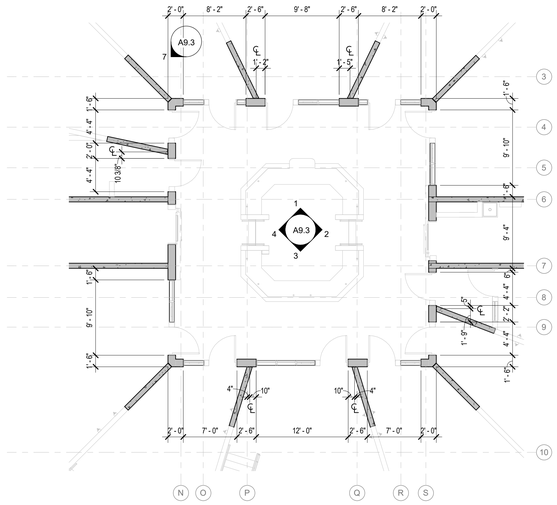

2 **OVERALL PRECAST PLAN - ENLARGEMENT**
SCALE: 1/8" = 1'-0"

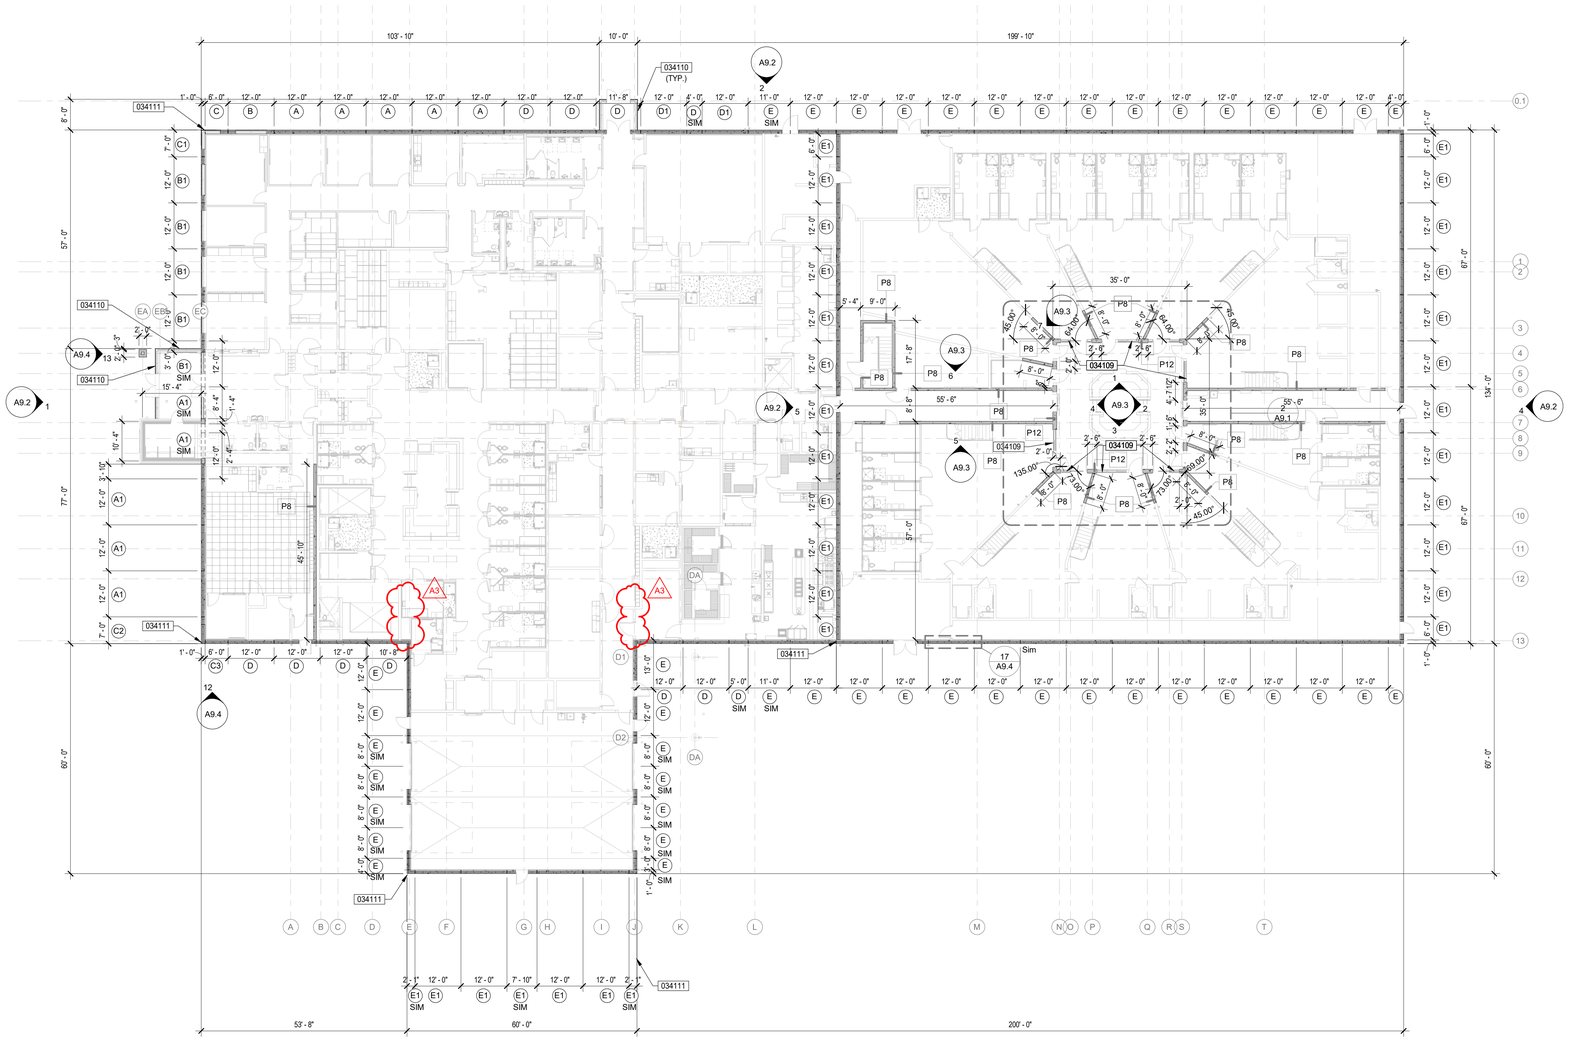

1 **OVERALL PRECAST PLAN**
SCALE: 1/16" = 1'-0"

## GENERAL NOTES:

1. SEE SHEET A9.4 FOR PRECAST PANEL TYPE ELEVATIONS
2. ALL KEYNOTES INDICATE ONE GRAPHIC REPRESENTATION TYPICAL. CONTRACTOR SHALL USE THE GRAPHICAL REPRESENTATIONS FOR COUNTS AND NOT THE KEYNOTES. THE ABSENCE OF A KEYNOTE DOES NOT ABSOLVE THE CONTRACTOR FROM PROVIDING THE FEATURE GRAPHICALLY SHOWN ON THE DRAWINGS.
3. INTERIOR PRECAST OVERALL ELEVATIONS HAVE BEEN SHOWN WITHOUT PANEL JOINTS OR PENETRATIONS. CONTRACTORS SHALL COORDINATE INTERIOR PANEL JOINTS AND PENETRATIONS WITH THE PRECAST MANUFACTURER.

## KEYNOTES

034109 8" PRECAST BASE. SEE HOLLOW METAL FRAME ELEVATIONS FOR ADDITIONAL INFORMATION.

034110 12" PRECAST BASE. SEE HOLLOW METAL FRAME ELEVATIONS AND ELEVATIONS FOR ADDITIONAL INFORMATION.

034111 FINISHED PANEL END. SEE ELEVATIONS FOR ADDITIONAL INFORMATION.

DLZ
ARCHITECTURE • ENGINEERING • PLANNING
SURVEYING • CONSTRUCTION SERVICES
DLZ INDIANA, LLC

2022-02-16
ERIC B. FATTO
Registered Architect
STATE OF INDIANA

| NO. | REVISION | DATE |
|---|---|---|
| A3 | ADDENDUM 3 | 02/16/22 |

DRAWN: ZEM CHK'D: KPK
DESIGNED: EBR
APPR'D: EBR
DATE: DECEMBER 20, 2021

PROJECT NUMBER
2063-1048-90

SULLIVAN COUNTY SHERIFF'S OFFICE
AND CORRECTIONAL FACILITY
2357 NORTH SECTION STREET SULLIVAN, INDIANA 47882

OVERALL PRECAST PLAN

DRAWING NUMBER
A9.1

ARCHITECTURE

C:\Revit\Backups\2020\2063-1048-90 Sullivan County Jail - Arch_zmcglil4TEWM.rvt
2/15/2022 5:49:33 PM