


22 **SECTION**
SCALE: 3/4" = 1'-0"

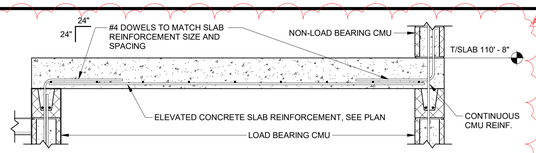


21 **SECTION**
SCALE: 3/4" = 1'-0"

| BEAM REACTION SCHEDULE | |
|---|---|
| SECTION | REACTION |
| HSS8X6X1/2 | 15K |
| W10X30 | 20K |
| W12X35 | 30K |
| W21X48 | ±15K |
| W24X55 | 25K |
| W24X76 | +40K, -25K |
| W24X84 | ±20K |
| W27X84 | 15K |

16 **BEAM REACTION SCHEDULE**
SCALE: 1 1/2" = 1'-0"

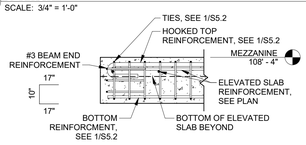


15 **SECTION**
SCALE: 3/4" = 1'-0"




11 **SECTION**
SCALE: 3/4" = 1'-0"

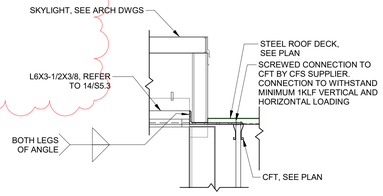


6 **SECTION**
SCALE: 3/4" = 1'-0"

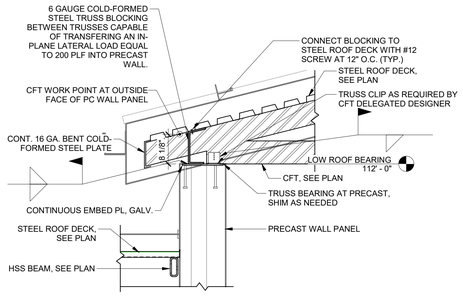


5 **SECTION**
SCALE: 3/4" = 1'-0"

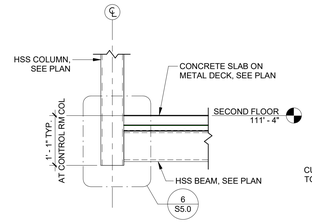


20 **SECTION**
SCALE: 3/4" = 1'-0"

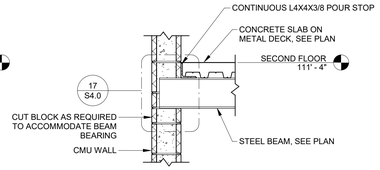


14 **SECTION**
SCALE: 3/4" = 1'-0"

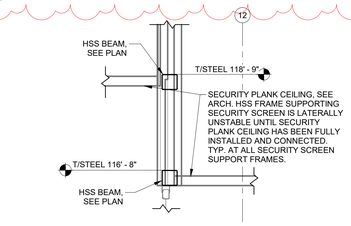


10 **SECTION**
SCALE: 3/4" = 1'-0"

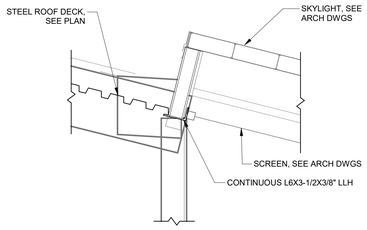


4 **SECTION**
SCALE: 3/4" = 1'-0"

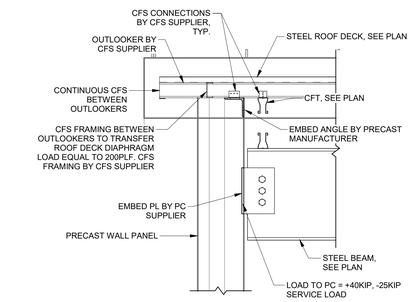


3 **SECTION**
SCALE: 3/4" = 1'-0"

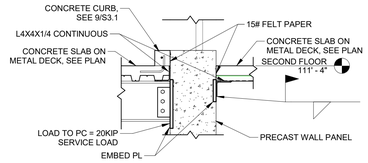


13 **SECTION**
SCALE: 3/4" = 1'-0"

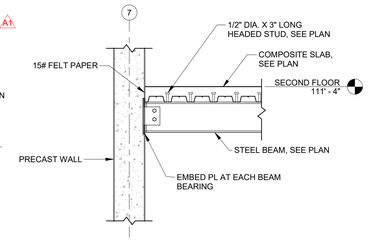


2 **SECTION**
SCALE: 3/4" = 1'-0"

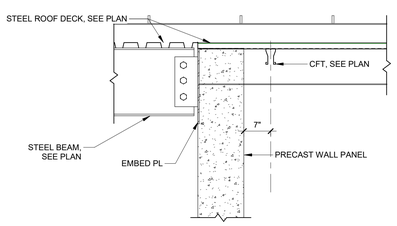


18 **SECTION**
SCALE: 3/4" = 1'-0"

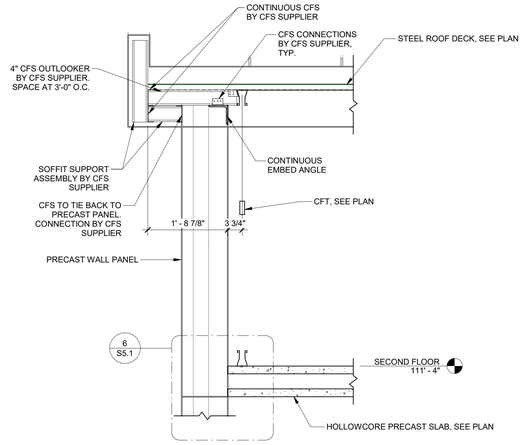


9 **SECTION**
SCALE: 3/4" = 1'-0"

8 **SECTION**
SCALE: 3/4" = 1'-0"

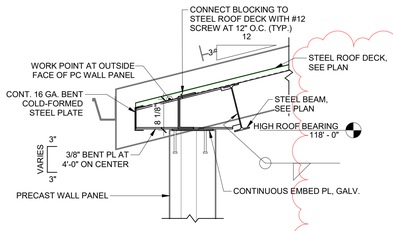


17 **SECTION**
SCALE: 3/4" = 1'-0"

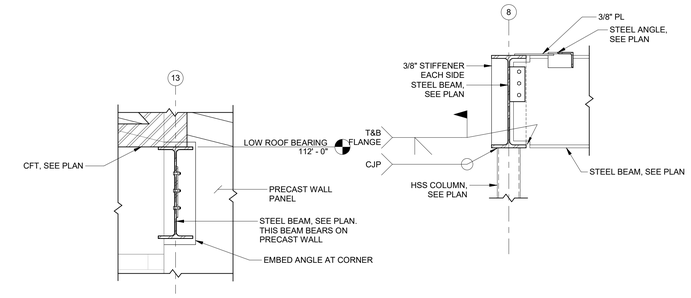


12 **SECTION**
SCALE: 3/4" = 1'-0"

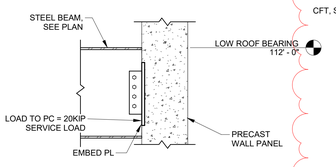


7 **TYPICAL SKYLIGHT SUPPORT**
SCALE: 3/4" = 1'-0"

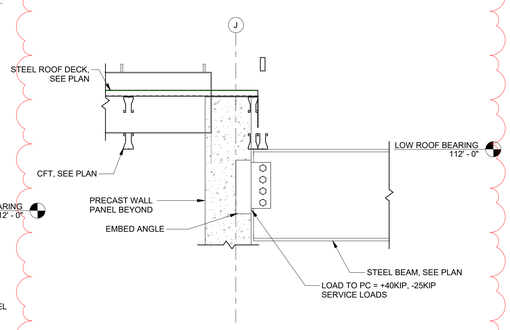


1 **SECTION**
SCALE: 3/4" = 1'-0"

DLZ
ARCHITECTURE • ENGINEERING • PLANNING
SURVEYING • CONSTRUCTION SERVICES
DLZ INDIANA, LLC

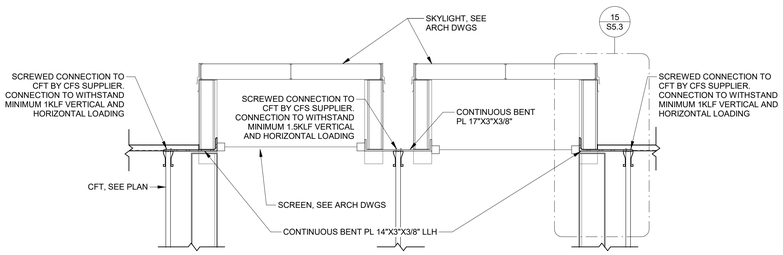2022/02/16
ELLIOTT G. ALLEN
REGISTERED
No. 900000
STATE OF INDIANA
PROFESSIONAL ENGINEER

| NO. | REVISION | DATE |
|---|---|---|
| A1 | ADDENDUM 1 | 01/20/22 |
| A2 | ADDENDUM 2 | 02/02/22 |
| A3 | ADDENDUM 3 | 02/16/22 |

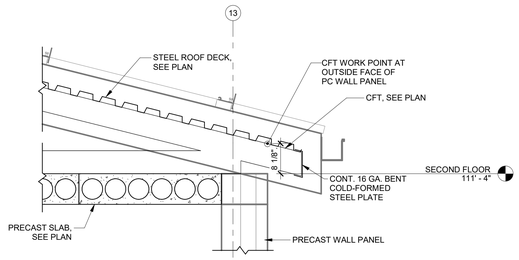DRAWN: KJJ
DESIGNED: KJJ
APPR'D: EGA
DATE: DECEMBER 20, 2021
CHK'D: EGA

PROJECT NUMBER
2063-1048-90

SULLIVAN COUNTY SHERIFF'S OFFICE AND CORRECTIONAL FACILITY
2357 NORTH SECTION STREET SULLIVAN, INDIANA 47882

FRAMING DETAILS & SECTIONS - 2

DRAWING NUMBER
S5.3

STRUCTURAL

C:\RevitBackups\2020\2063-1048-90 Sullivan County Jail - Struct_kjackowski43YGV.rvt
2/16/2022 10:27:32 AM