


NOTE: SOLID DURFACE END CAPS AT BOTH ENDS

**3 WALL SECTION - LOBBY TRANSACTION COUNTER**
SCALE: 1 1/2" = 1'-0"

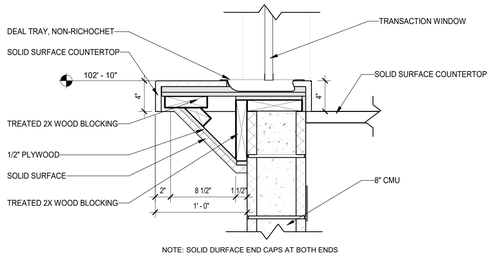


**30 WALL SECTION 30 - ADA TOILET / SHOWER**
SCALE: 3/4" = 1'-0"




**29 WALL SECTION 29 - LOBBY TRANSACTION**
SCALE: 3/4" = 1'-0"

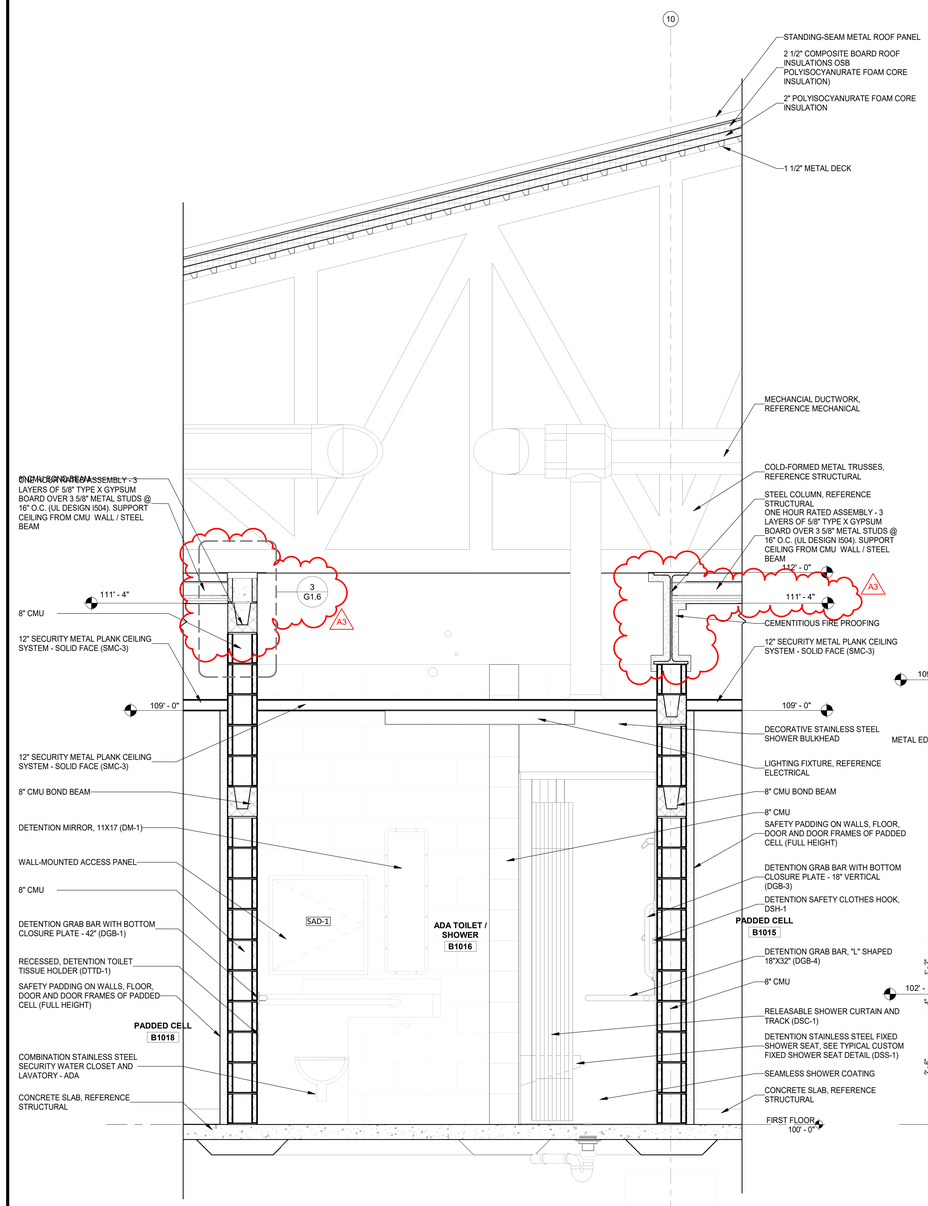


**28 WALL SECTION 28 - MECHANICAL C1118**
SCALE: 3/4" = 1'-0"

DLZ
ARCHITECTURE • ENGINEERING • PLANNING
SURVEYING • CONSTRUCTION SERVICES
DLZ INDIANA, LLC

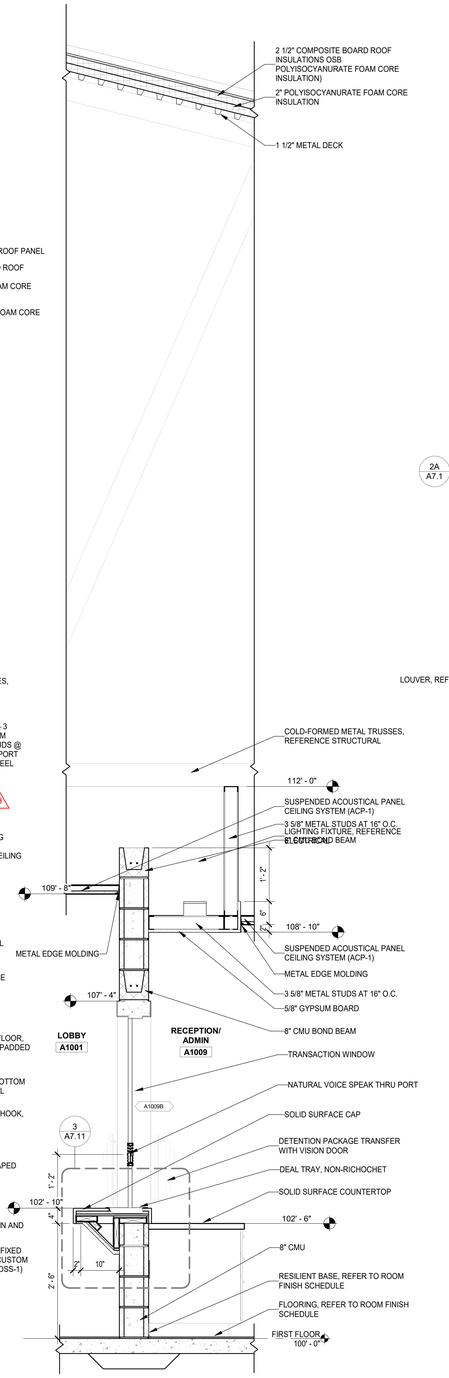2022-02-16
BRIAN D. PATTON
REGISTERED
A0100108
STATE OF INDIANA
ARCHITECT

| NO. | REVISION | DATE |
|---|---|---|
| A3 | ADDENDUM 3 | 02/16/22 |

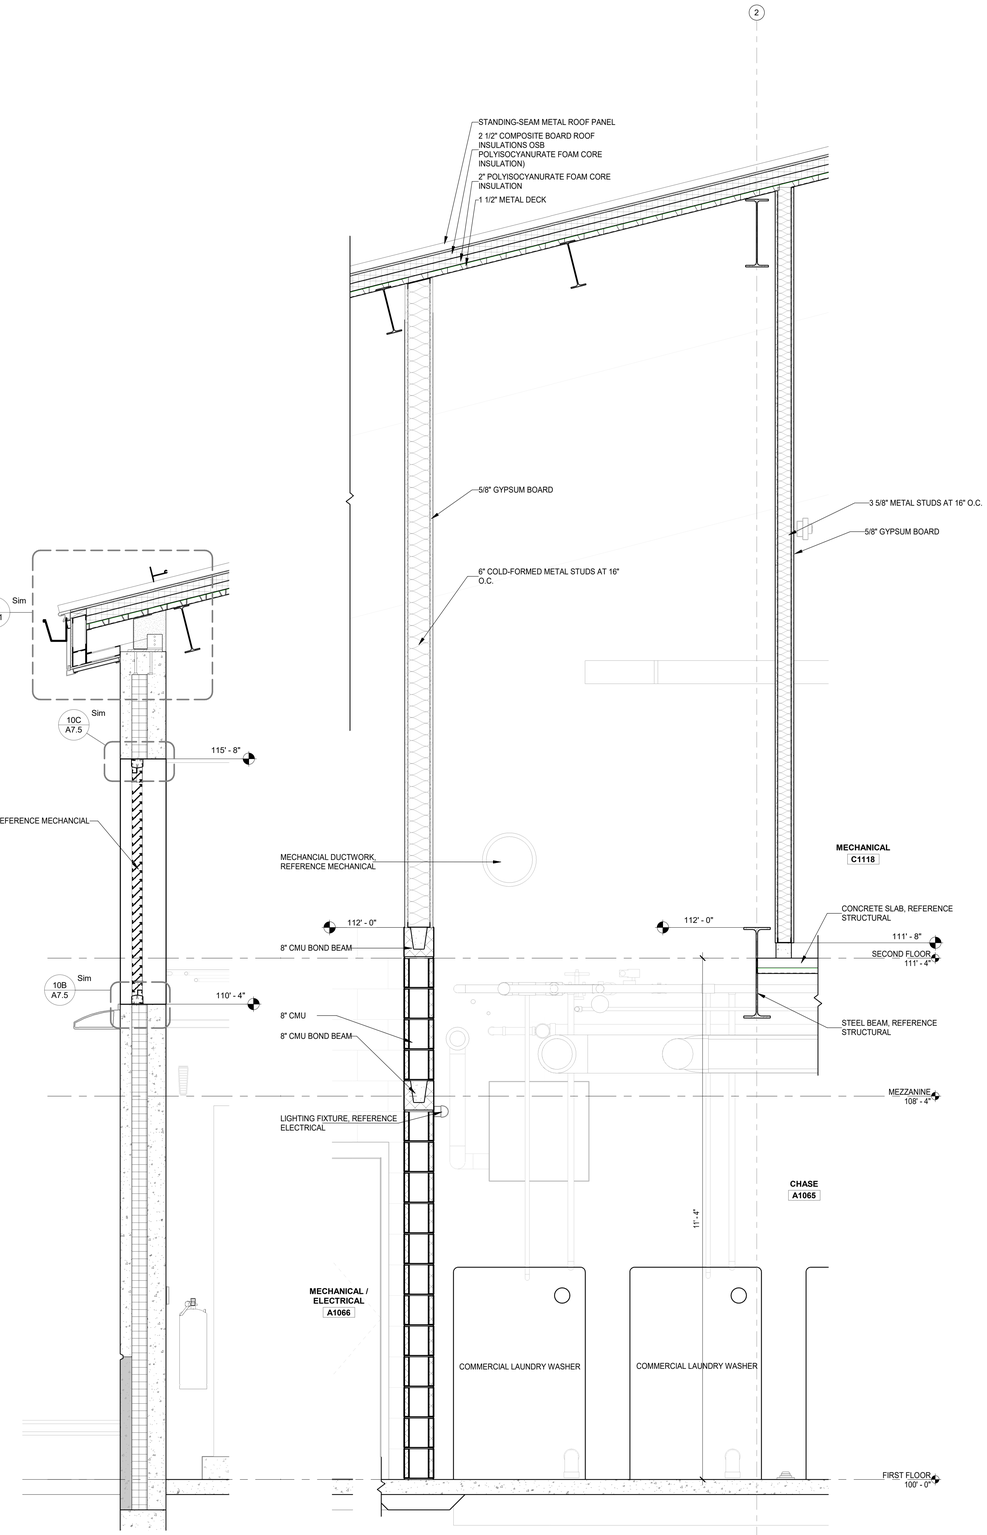DRAWN: KPK
CHK'D: KPK
DESIGNED: EBR
APPRV'D: EBR
DATE: DECEMBER 20, 2021

PROJECT NUMBER
2063-1048-90

SULLIVAN COUNTY SHERIFF'S OFFICE AND CORRECTIONAL FACILITY
2357 NORTH SECTION STREET SULLIVAN, INDIANA 47882

WALL SECTIONS - INTERIOR

DRAWING NUMBER
A7.11

ARCHITECTURE

C:\Revit\Backups\2020\2063-1048-90 Sullivan County Jail - Arch_zmcgill4TEWM.rvt
2/15/2022 5:48:34 PM