


**15 ANTENNA CABLE 10 PORT ENTRANCE PANEL DETAIL**
SCALE: N.T.S.

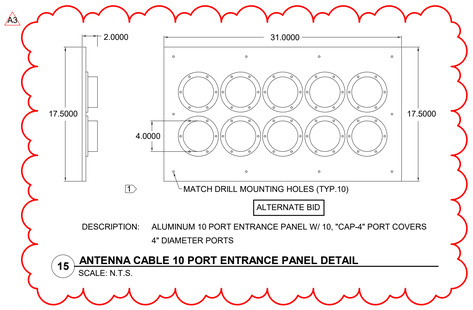





**12 DAYLIGHT HARVESTING CONTROL SCHEMATIC**
SCALE: N.T.S.




**14 CONCRETE FOUNDATION FOR SECONDARY SIGN LIGHTING**
SCALE: N.T.S.

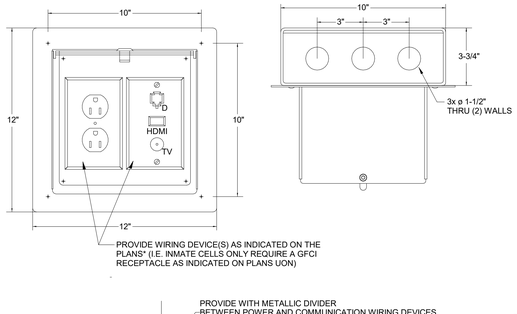


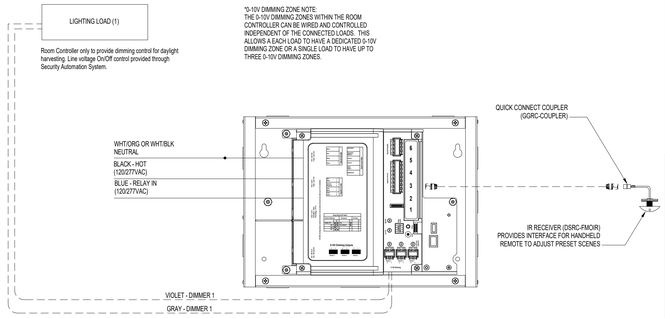NOTES:
A. IN SOME CASES, CIRCUITS FOR DEVICES IN BOX ARE CONNECTED/CONTROLLED BY SECURITY ELECTRONICS
B. REVISE BOX SIZE AS NEEDED WHERE ONLY (1) DEVICE IS REQUIRED (ISO/SEG CELLS WITH ONLY (1) DUPLEX RECEPTACLE.)
C. CUSTOM BOX TO BE LIKE WILLOUGHBY INDUSTRIES, INC. #P211039A OR APPROVED EQUAL.

**13 CUSTOM FLUSH MOUNTED LOCKABLE, VANDAL-RESISTANT WALL CABINET DETAIL (FOR RECEPTACLE)**
SCALE: N.T.S.

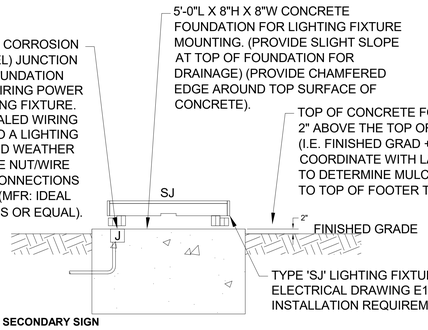


* INCREASE POLE BASE SIZE TO 2'-0"Ø AND EMBEDMENT DEPTH BY 1'-0" IF ALLOWABLE SOIL BEARING CAPACITY IS LESS THAN 3000 PSF

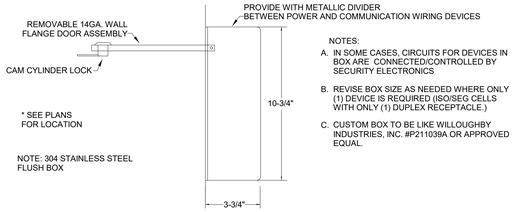**7 LIGHTING POLE FOUNDATION DETAIL**
SCALE: N.T.S.




**11 CONCRETE FOUNDATION FOR MONUMENT SIGN LIGHTING**
SCALE: N.T.S.

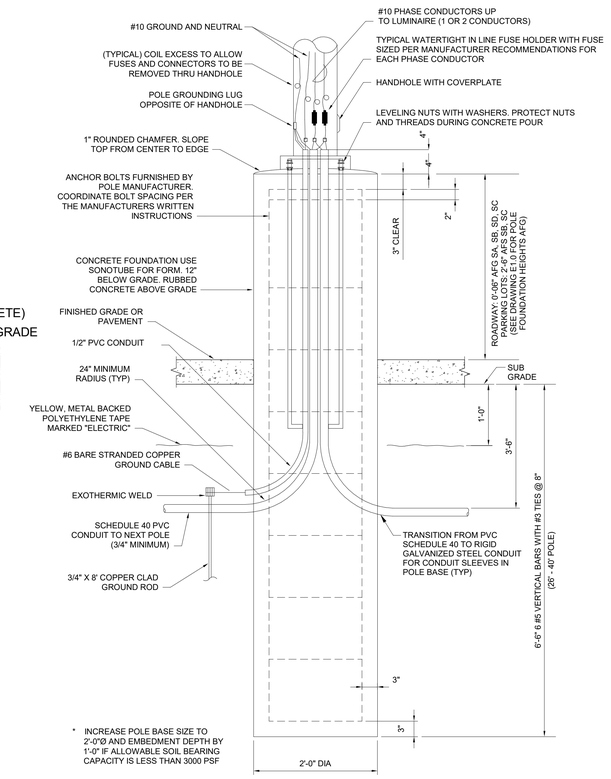


NOTES:

1. COORDINATE LOCATION AND SIZE OF EQUIPMENT PAD WITH SIGN LIGHTING. SEE DETAIL 1, THIS SHEET

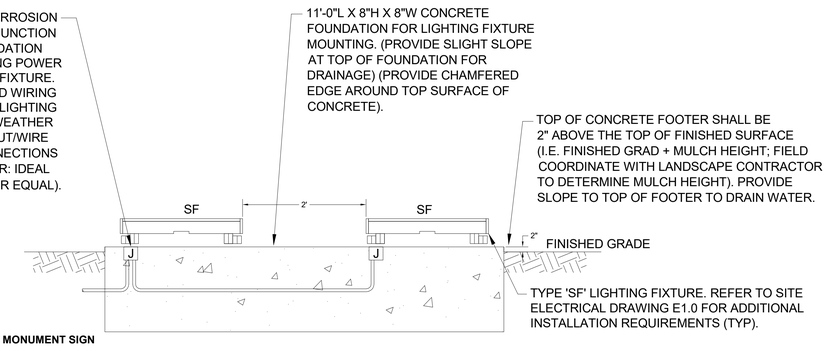**10 SIGN LIGHTING EQUIPMENT PAD DETAIL - SIGNS**
SCALE: N.T.S.

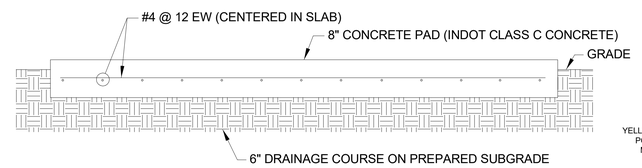


**8 BAYONET FUSE CONNECTOR DETAIL**
SCALE: N.T.S.




NOTES:

1. PROVIDE SUFFICIENT CONDUCTOR SLACK TO PERMIT WITHDRAWAL OF THE CONDUCTOR THROUGH THE HANDHOLE.
2. ADD BAYONET FUSE CONNECTOR.

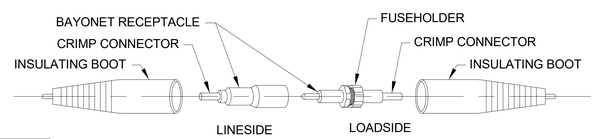**6 POLE WIRING DETAIL**
SCALE: N.T.S.

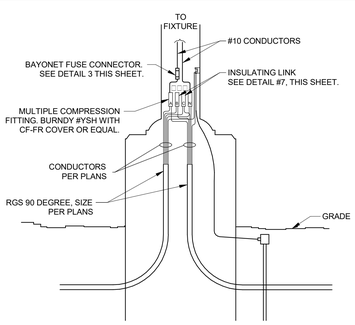


**9 INSULATING LINK DETAIL**
SCALE: N.T.S.




**4 TYPICAL FLOOD LIGHT CONCRETE BASE DETAIL**
SCALE: N.T.S.

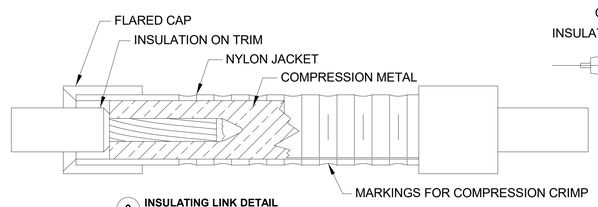


**2 OCCUPANCY SENSOR AND EF CONTROL DIAGRAM**
SCALE: N.T.S.

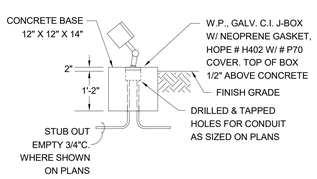


**# CODED NOTES:**

1. FURNISH AND INSTALL MANUAL OFF OVERRIDE SWITCH(S) WHERE INDICATED ON PLANS.
2. FURNISH AND INSTALL CEILING MOUNT DUAL SENSOR (INFRARED, ULTRASOUND) OCCUPANCY SENSOR. SEE LIGHTING PLAN FOR LOCATIONS. FIELD ADJUST 0-30 MINUTE TIME DELAY ON SENSOR PER OWNER'S WRITTEN INSTRUCTION.
3. POWER PACK WITH HEAVY DUTY CONTACT AND RELAY CONTROL.
4. ALL CONTROL WIRING SHALL BE NOT LESS THAN 2#14, #14G., 1/2"C., U.O.N.
5. TRANSFORMER, POWER PACK AND ALL ASSOCIATED COMPONENTS SHALL BE INSTALLED IN A NEMA APPROVED BOX.

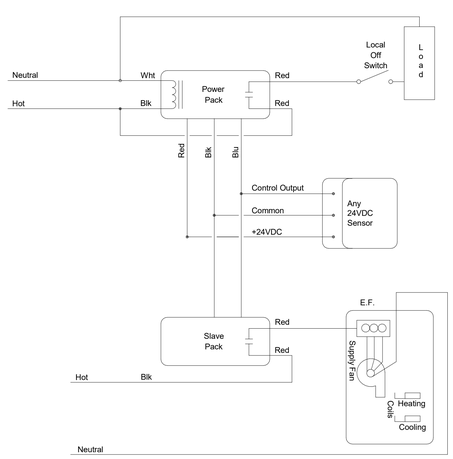**1 OCCUPANCY SENSOR WIRING DETAIL**
SCALE: N.T.S.

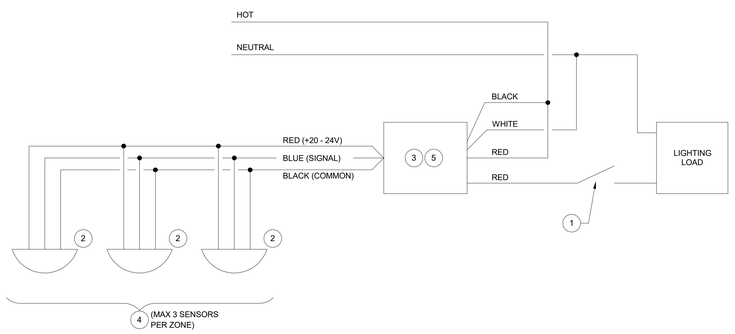


NOTES:
1. PAINT CLOSURE PLATE TO MATCH FIXTURE

**5 FIXTURE BELOW GRATING MOUNTING DETAIL**
SCALE: N.T.S.




**3 TYPICAL RECESSED FIXTURE MOUNTING DETAIL**
SCALE: N.T.S.

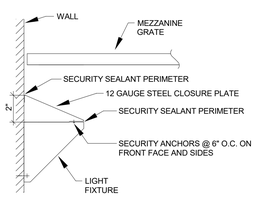DLZ
ARCHITECTURE • ENGINEERING • PLANNING
SURVEYING • CONSTRUCTION SERVICES
DLZ INDIANA, LLC

02-14-2022
TIMOTHY K. FOUGHT
No. PE10700119
STATE OF INDIANA
PROFESSIONAL ENGINEER

| NO. | REVISION | DATE |
|---|---|---|
| A3 | ADDENDUM 3 | 02/16/22 |

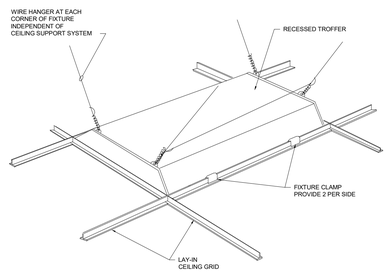DRAWN: RDW CHK'D: TKF
DESIGNED: RDW
APPROV'D: TKF
DATE: DECEMBER 20, 2021

PROJECT NUMBER
2063-1048-90

SULLIVAN COUNTY SHERIFF'S OFFICE AND CORRECTIONAL FACILITY
2357 NORTH SECTION STREET SULLIVAN, INDIANA 47882

ELECTRICAL DETAILS

DRAWING NUMBER
E8.2

ELECTRICAL

C:\RevitBackups\2020\2063-1048-90 Sullivan County Jail - Elect_rwilley-DLZ.rvt
2/16/2022 4:07:13 PM