


4 **WEST ELEVATION**
SCALE: 3/32" = 1'-0"

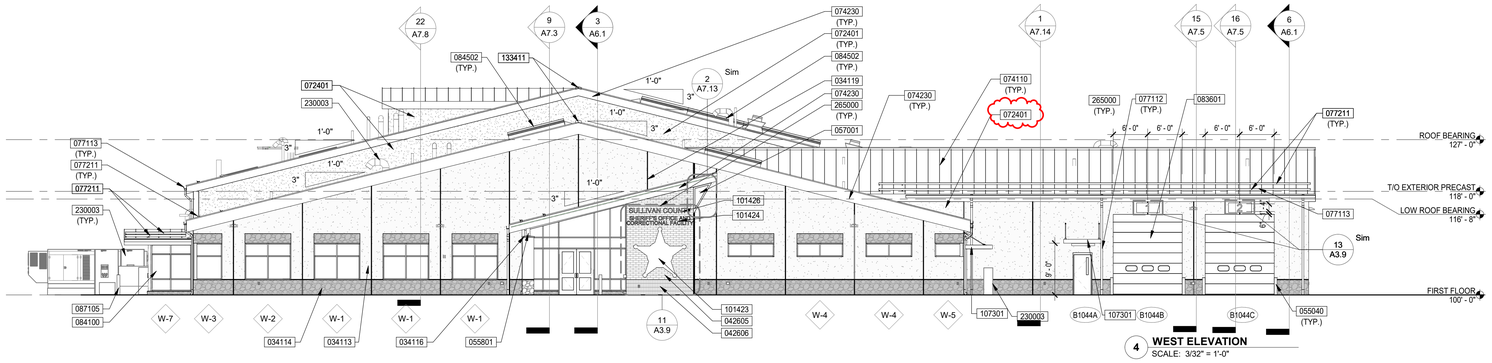


1 **EAST ELEVATION**
SCALE: 3/32" = 1'-0"




2 **NORTH ELEVATION**
SCALE: 3/32" = 1'-0"

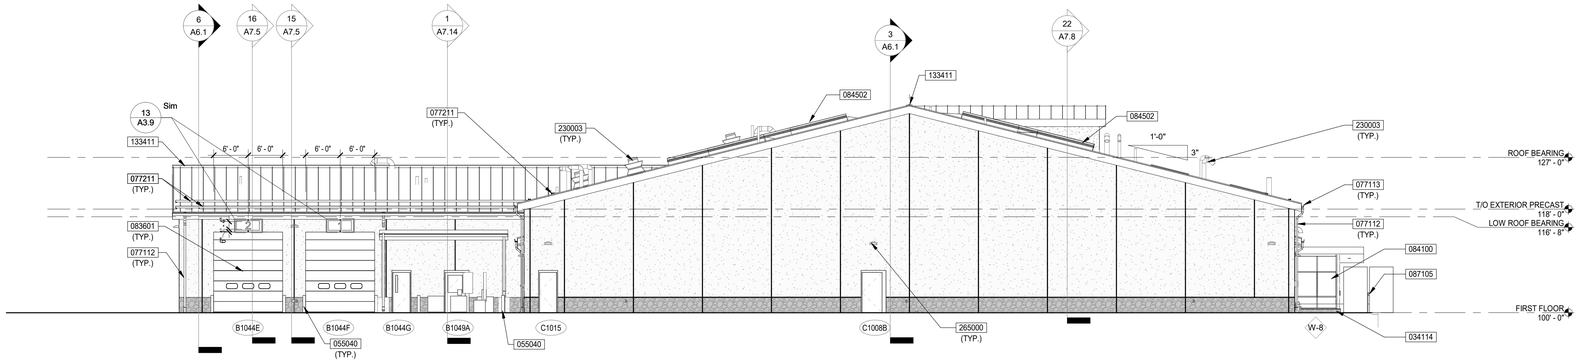


3 **SOUTH ELEVATION**
SCALE: 3/32" = 1'-0"

## GENERAL NOTES:

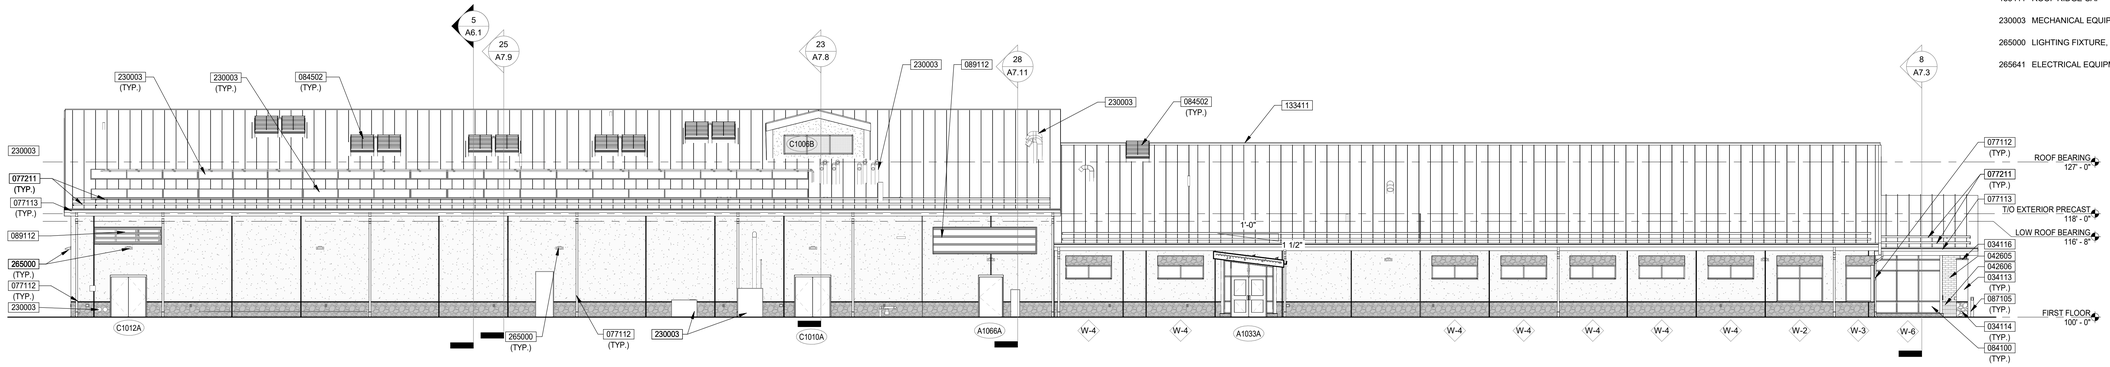A. REFER TO G1.1 FOR ADDITIONAL GENERAL NOTES AND INFORMATION.

B. INSTALL CONTROL JOINTS (CJ) IN CMU AND EXPANSION JOINTS (EJ) IN MASONRY WALL SYSTEMS AS SHOWN. IF NOT INDICATED, INSTALL IN ACCORDANCE WITH INDUSTRY STANDARDS.
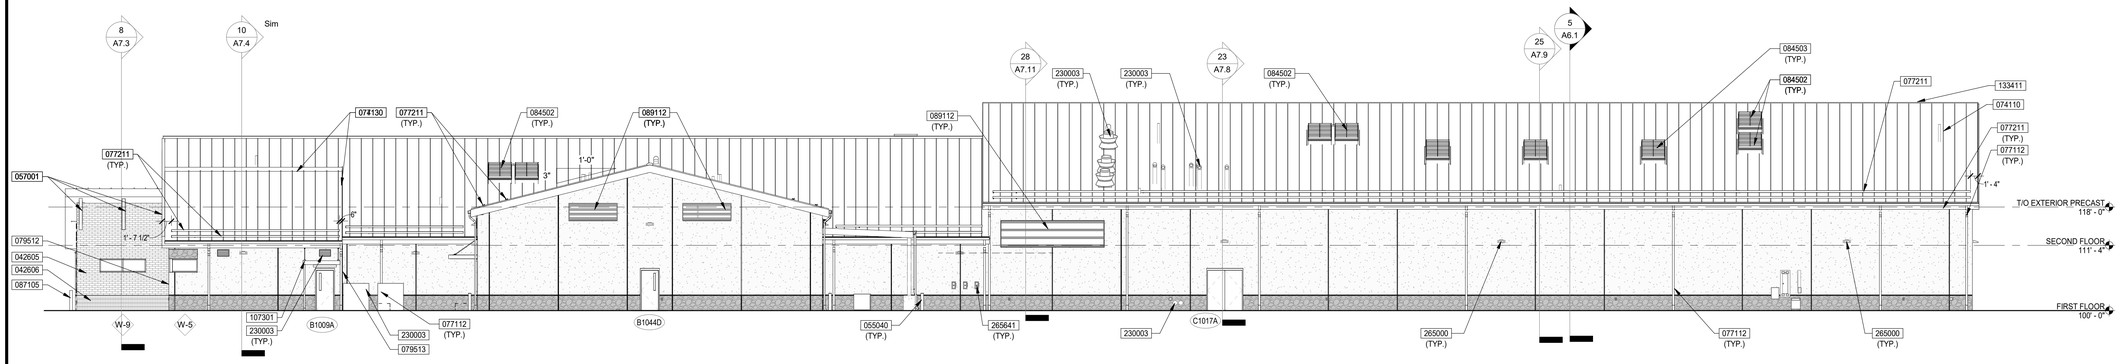
## KEYNOTES

034113 EXTERIOR PRECAST WALL -TREATMENT 1

034114 EXTERIOR PRECAST WALL - TREATMENT 2

034116 SLOPED PRECAST CAP WITH DRIP EDGE

034119 PRECAST PANEL JOINT WITH INTERIOR PAINTED SEALANT

042605 MASONRY BRICK VENEER, STRETCHER COURSE - OWNER PROVIDED

042606 MASONRY BRICK VENEER, SOLDIER COURSE - OWNER PROVIDED

055040 PIPE BOLLARDS, REFERENCE SITE DEVELOPMENT

055801 ALUMINUM COLUMN COVER

057001 THREE (3) DECORATIVE METAL BRACKETS

072401 WATER DRAINAGE EXTERIOR INSULATION AND FINISH SYSYTEM (EIFS)

074110 STANDING-SEAM METAL ROOF PANEL

074130 INSULATED METAL ROOF PANELS

074230 METAL FASCIA PANELS

077112 METAL DOWNSPOUT

077113 METAL GUTTER

077130 ROOF EXPANSION JOINT ASSEMBLY

077211 RAIL-TYPE, SEAM-MOUNTED SNOW RETENTION SYSTEM

079512 2" EXTERIOR WALL EXPANSION JOINT EJ-1B

079513 2" EXTERIOR WALL EXPANSION JOINT EJ-1A

083601 SECTIONAL OVERHEAD DOOR AND FRAME, REFER TO DOOR AND FRAME SCHEDULE

084100 ALUMINUM-FRAMED ENTRANCES AND STOREFRONTS

084502 4' X 10' UNIT SKYLIGHT

084503 4' X 12' UNIT SKYLIGHT

087105 AUTOMATIC ADA DOOR ACTUATOR - PEDESTAL MOUNT

089112 LOUVER, REFERENCE MECHANCIAL

101423 CAST ALUMINUM SHERIFFS EMBLEM

101424 CAST DIMENSIONAL LETTER SIGNAGE. 8" HIGH UPPER CASE ARIAL

101426 CAST DIMENSIONAL LETTER SIGNAGE. 10" HIGH UPPER CASE ARIAL

107301 PREMANUFACTURED METAL CANOPY WITH DOWNSPOUT

133411 ROOF RIDGE CAP

230003 MECHANICAL EQUIPMENT, REFERENCE MECHANICAL

265000 LIGHTING FIXTURE, REFERENCE ELECTRICAL

265641 ELECTRICAL EQUIPMENT, REFERENCE ELECTRICAL

DLZ
ARCHITECTURE • ENGINEERING • PLANNING
SURVEYING • CONSTRUCTION SERVICES
DLZ INDIANA, LLC

2022-02-16
ERIC B. RATTS
STATE OF INDIANA
AR10300006
APPROVED FOR ISSUE

| NO. | REVISION | DATE |
|---|---|---|
| A3 | ADDENDUM 3 | 02/16/22 |

DRAWN: KPK CHKD: KPK
DESIGNED: EBR
APPROVD: EBR
DATE: DECEMBER 20, 2021

PROJECT NUMBER
2063-1048-90

# SULLIVAN COUNTY SHERIFF'S OFFICE AND CORRECTIONAL FACILITY

2357 NORTH SECTION STREET SULLIVAN, INDIANA 47882

EXTERIOR ELEVATIONS

DRAWING NUMBER
A5.1

ARCHITECTURE

C:\RevitBackups\2020\2063-1048-90 Sullivan County Jail - Arch_zmcqjl4TEWM.rvt
2/15/2022 5:52:58 PM