


**23A WALL SECTION 23 - ENLARGED DETAIL A**
SCALE: 1 1/2" = 1'-0"

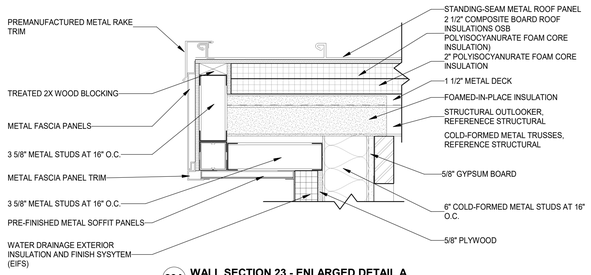


**23B WALL SECTION 23 - ENLARGED DETAIL B**
SCALE: 1 1/2" = 1'-0"




**23C WALL SECTION 23 - ENLARGED DETAIL C**
SCALE: 1 1/2" = 1'-0"

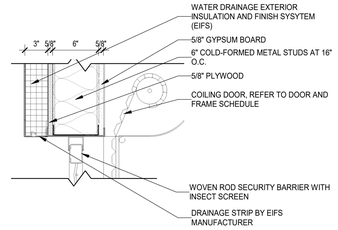


**22A WALL SECTION - REC - SECTION DETAIL**
SCALE: 3" = 1'-0"

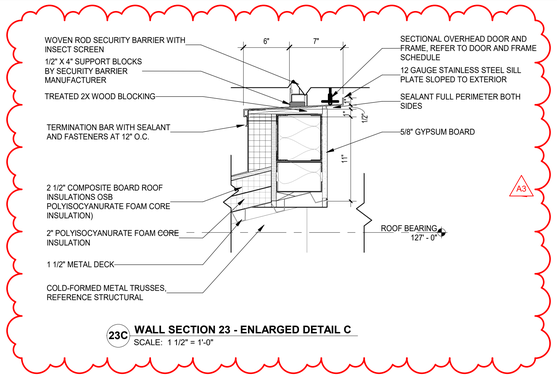


**23 WALL SECTION 23 - PROGRAM OH DOOR - VIEW 2**
SCALE: 3/4" = 1'-0"

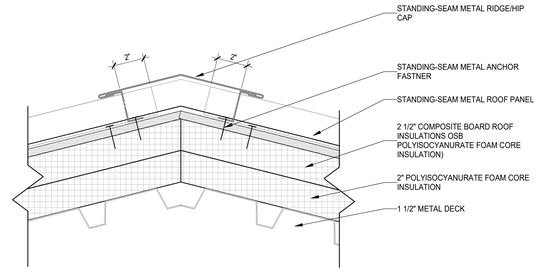


**22 WALL SECTION 22- PROGRAM OH DOOR - VIEW 1**
SCALE: 3/4" = 1'-0"

DLZ
ARCHITECTURE • ENGINEERING • PLANNING
SURVEYING • CONSTRUCTION SERVICES
DLZ INDIANA, LLC

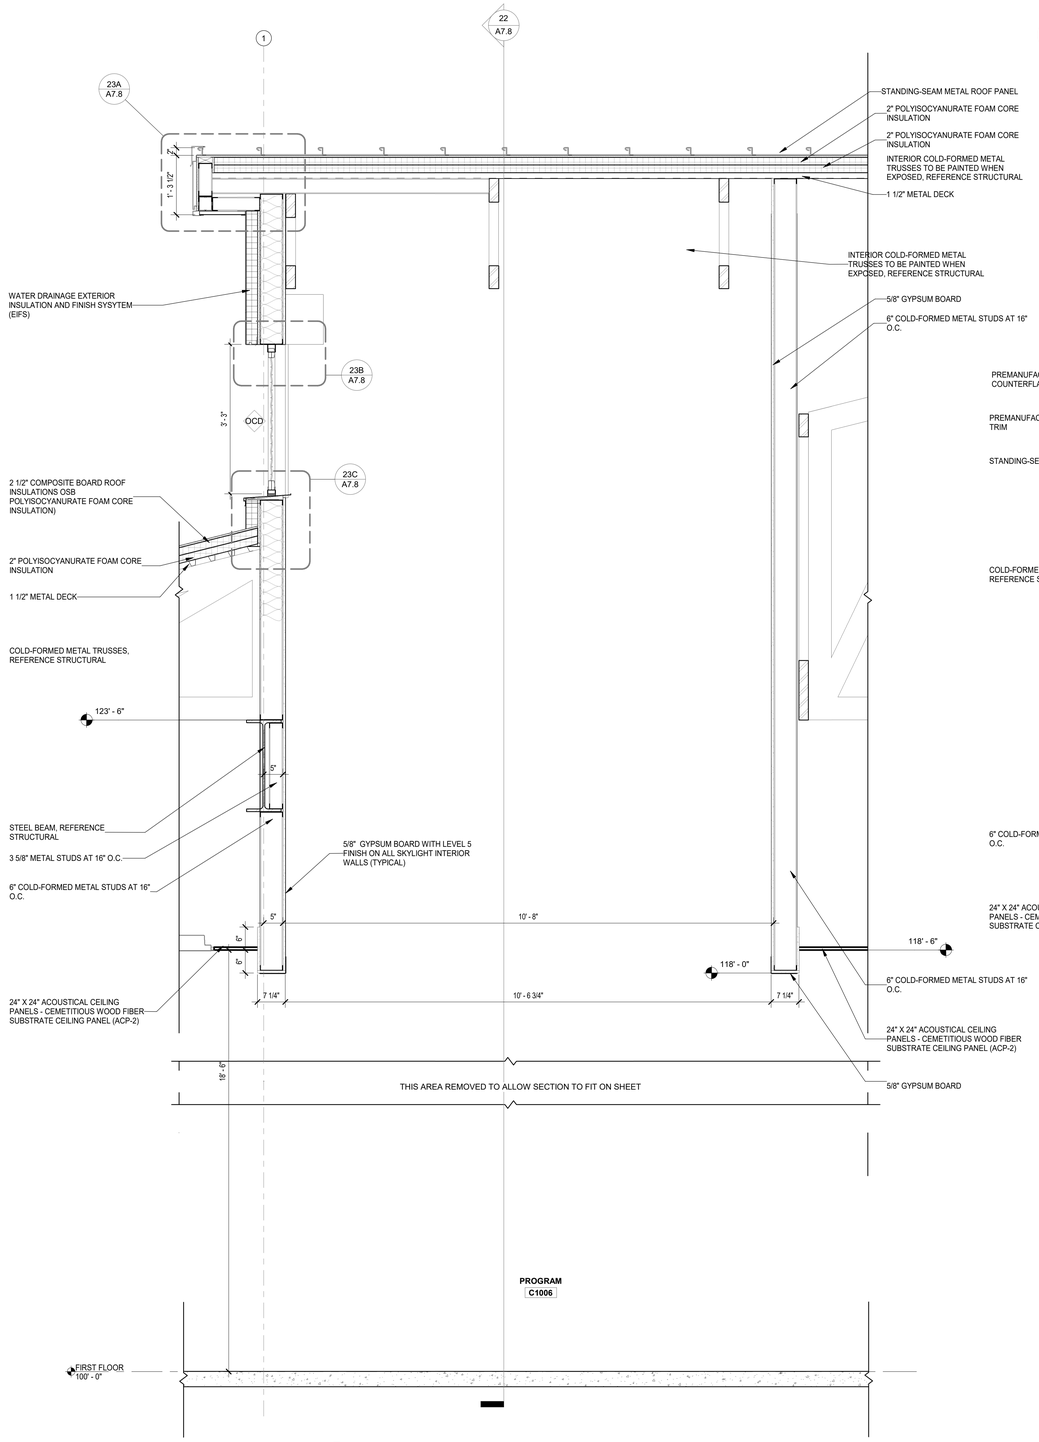2022-02-16
EDWARD B. PATTON
REGISTERED ARCHITECT
#AR20200034
STATE OF INDIANA
SEAL

| NO. | REVISION | DATE |
|---|---|---|
| A3 | ADDENDUM 3 | 02/16/22 |

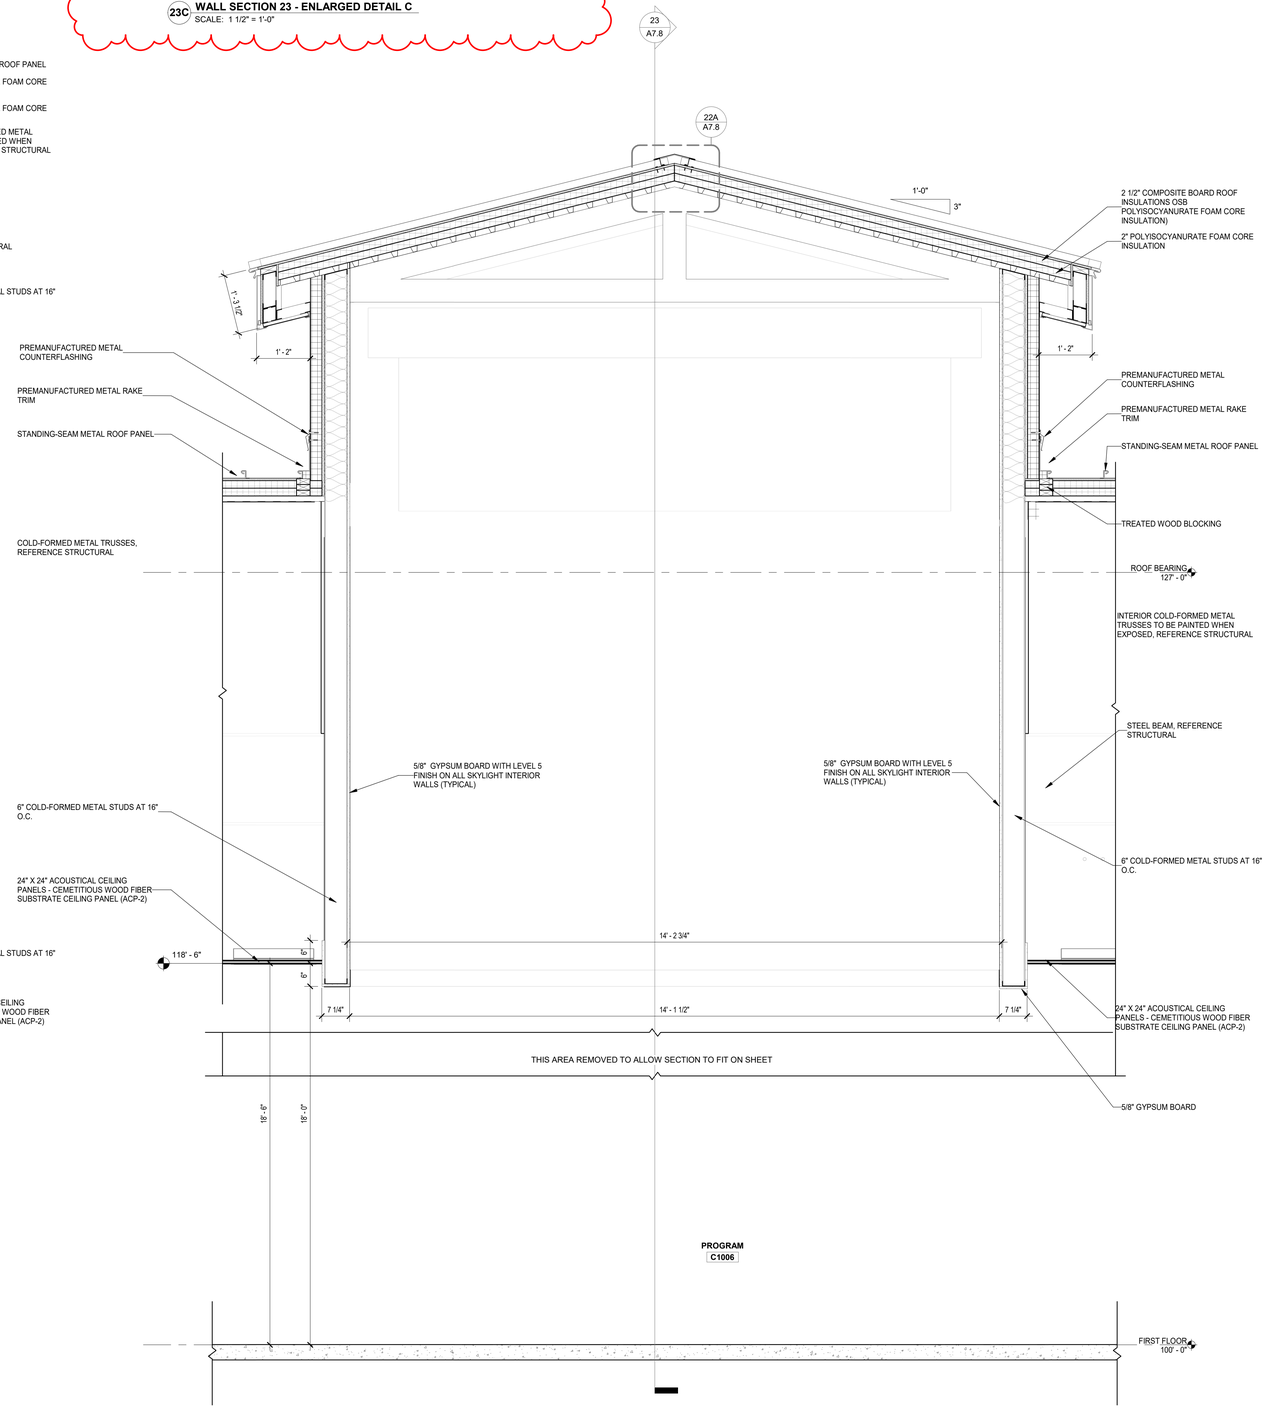DRAWN: KPK CHK'D: KPK
DESIGNED: EBR
APPRV'D: EBR
DATE: DECEMBER 20, 2021

PROJECT NUMBER
2063-1048-90

SULLIVAN COUNTY SHERIFF'S OFFICE AND CORRECTIONAL FACILITY
2357 NORTH SECTION STREET SULLIVAN, INDIANA 47882

WALL SECTIONS - UNIT C

DRAWING NUMBER
A7.8

ARCHITECTURE

C:\Revit\Backups\2020\2063-1048-90 Sullivan County Jail - Arch_zmcgill4TEWM.rvt
2/15/2022 5:48:15 PM