


NOTE:
IN ALTERNATE LAYOUT, REMOVE CONCRETE MEZZANINE AND COLUMN BELOW. MEZZANINE AND CELLS TO BE REPLACED WITH MODULAR STEEL CELLS BY DELEGATED DESIGN.

NORTH 8 **DAYROOM F ALTERNATE MEZZANINE FRAMING PLAN**
SCALE: 1/8" = 1'-0"

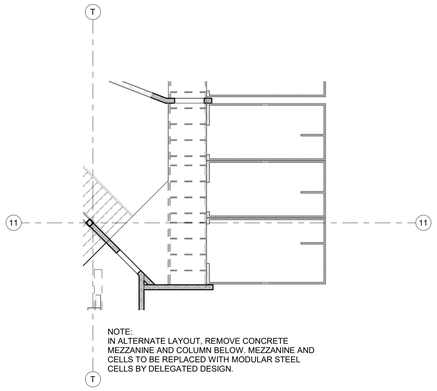


NORTH 6 **DAYROOM F ALTERNATE FOUNDATION PLAN**
SCALE: 1/8" = 1'-0"




NORTH 3 **LOADING DOCK ENLARGED FRAMING PLAN**
SCALE: 1/4" = 1'-0"

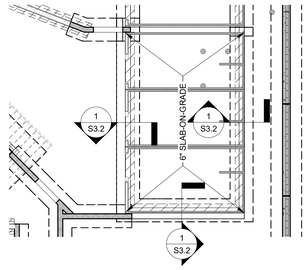


NOTE:
IN ALTERNATE LAYOUT, REMOVE CONCRETE MEZZANINE AND BEAMS. MEZZANINE AND CELLS TO BE REPLACED WITH MODULAR STEEL CELLS BY DELEGATED DESIGN.

NORTH 7 **DAYROOM D ALTERNATE MEZZANINE FRAMING PLAN**
SCALE: 1/8" = 1'-0"

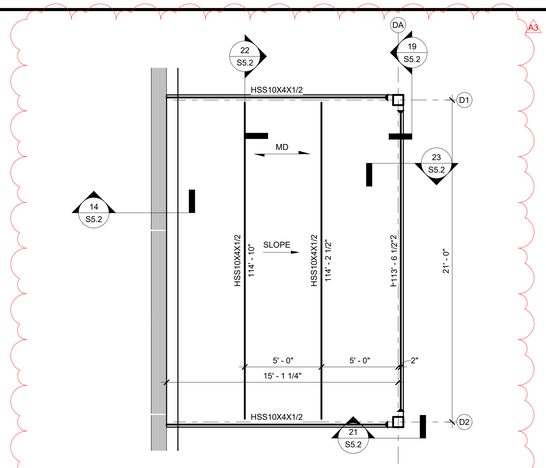


NORTH 5 **DAYROOM D ALTERNATE FOUNDATION PLAN**
SCALE: 1/8" = 1'-0"

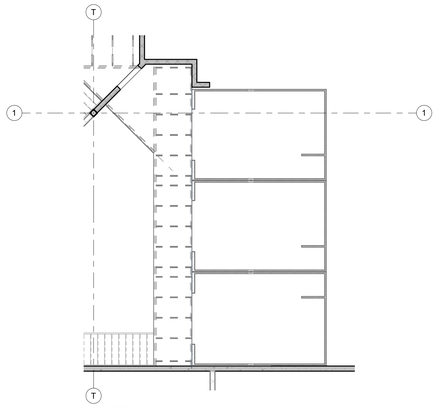


NORTH 2 **EMPLOYEE ENTRANCE VESTIBULE ROOF ENLARGED FRAMING PLAN**
SCALE: 1/4" = 1'-0"

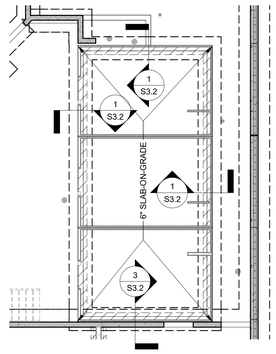


NORTH 4 **PROGRAM ROOM DORMER ENLARGED FRAMING PLAN**
SCALE: 1/4" = 1'-0"

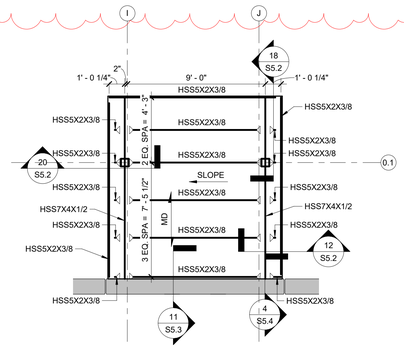


NORTH 1 **MAIN ENTRANCE VESTIBULE ROOF ENLARGED FRAMING PLAN**
SCALE: 1/4" = 1'-0"

## PLAN NOTES:

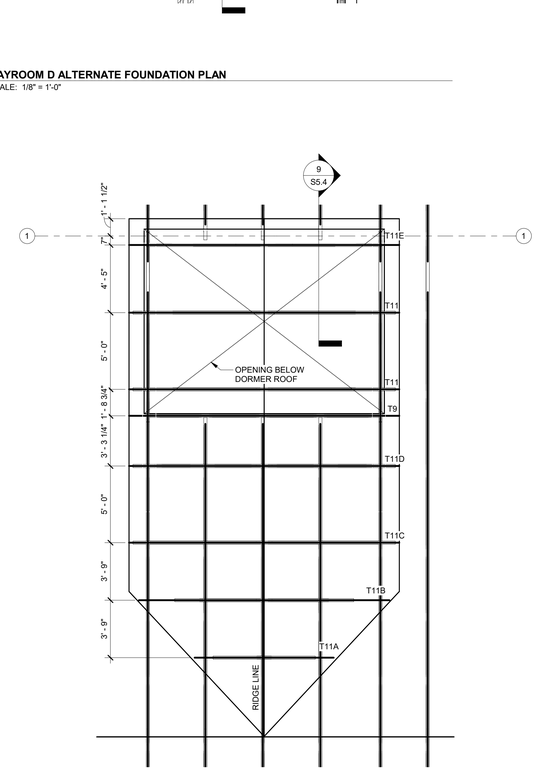A. REFER TO G1.1 FOR ADDITIONAL GENERAL NOTES AND INFORMATION AND S0.1 FOR ADDITIONAL STRUCTURAL GENERAL NOTES.
B. REFER TO S1.1 FOR COLD-FORMED STEEL TRUSSES NOTES.

## LEGEND:
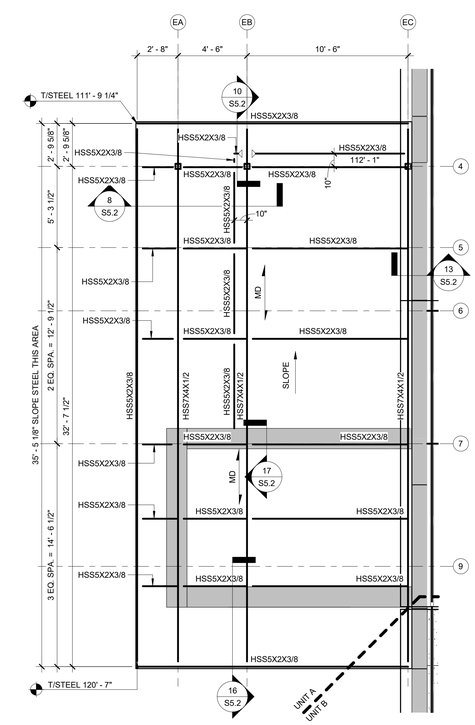
| | |
|---|---|
| 100'-0" | TOP OF FLAT SLAB ELEVATION |
| SLOPE | SLAB SLOPE DIRECTION |
| 100'-0" | SLAB ELEVATION ALONG A LINE OR AT A POINT |
| 8 PC | SPAN OF 8" HOLLOWCORE PRECAST CONCRETE SLAB |
| MD | SPAN OF 1.5B20 WIDE RIB METAL ROOF DECK WITH #12 TEK SCREW SUPPORT FASTENERS AT 36/4 PATTERN AND 4 #10 TEK SCREW SIDELAP FASTENERS |
| CD1 | SPAN OF 4" SUSPENDED CONCRETE SLAB COMPRISED OF 1 1/2" DEEP 20 GA. COMPOSITE STEEL DECK WITH 2 1/2" CONCRETE ABOVE RIBS (4" TOTAL THICKNESS). CONCRETE SHALL BE REINFORCED WITH #5 AT 12" ON CENTER EACH WAY SET 1 1/2" FROM TOP OF SLAB. 5/8" PUDDLE WELD SUPPORT FASTENERS AT 36/4 PATTERN AND 3 WELDED SIDELAP FASTENERS. |
| CD2 | SPAN OF 8" SUSPENDED CONCRETE SLAB WITH #4 AT 10" ON CENTER EACH WAY, TOP AND BOTTOM. A3 |
| CD4 | SPAN OF 8" SUSPENDED CONCRETE SLAB WITH #4 AT 12" ON CENTER EACH WAY, TOP AND BOTTOM. |
| ML1 | MASONRY LINTEL, 8" TALL BOND BEAM W/ 2-#5 A1 |
| SL1 | STEEL LINTEL W/ 3/8" BOTTOM PLATE, SEE SCHEDULE |
| | INDICATES OPENING, COODINATE SIZE AND LOCATION. PROVIDE FRAMING PER: 10/S5.0 IN COMPOSITE FLOOR SLAB, 11/S5.0 IN SLAB ON METAL DECK, 2/S5.1 IN STEEL ROOF DECK. |
| | MOMENT CONNECTION, SEE 13/S5.0 |
| | CANTILEVER MOMENT CONNECTION, SEE 13/S5.0 |
| | LOAD BEARING/SHEAR CMU WALL, REINFORCE WITH #4 AT 8" O.C. |
| | LOAD BEARING/SHEAR CMU WALL BELOW, REINFORCE WITH #4 AT 8" O.C. |
| OR / OR | PRECAST WALL |





DLZ
ARCHITECTURE • ENGINEERING • PLANNING
SURVEYING • CONSTRUCTION SERVICES
DLZ INDIANA, LLC


2022/02/16
ELLIOTT G. ALLEN
STATE OF INDIANA
No. 900000

| NO. | REVISION | DATE |
|---|---|---|
| A1 | ADDENDUM 1 | 01/20/22 |
| A3 | ADDENDUM 3 | 02/16/22 |

DRAWN: KJJ
DESIGNED: KJJ
APPRV'D: EGA
DATE: DECEMBER 20, 2021
CHK'D: EGA

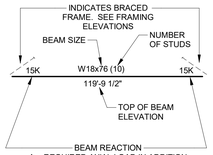PROJECT NUMBER
2063-1048-90

SULLIVAN COUNTY SHERIFF'S OFFICE AND CORRECTIONAL FACILITY
2357 NORTH SECTION STREET SULLIVAN, INDIANA 47882

ENLARGED FRAMING PLANS - 2

DRAWING NUMBER
S2.1

STRUCTURAL


C:\RevitBackups\2020\2063-1048-90 Sullivan County Jail - Struct_kjackowskiH3YGV.rvt
2/17/2022 11:05:36 AM