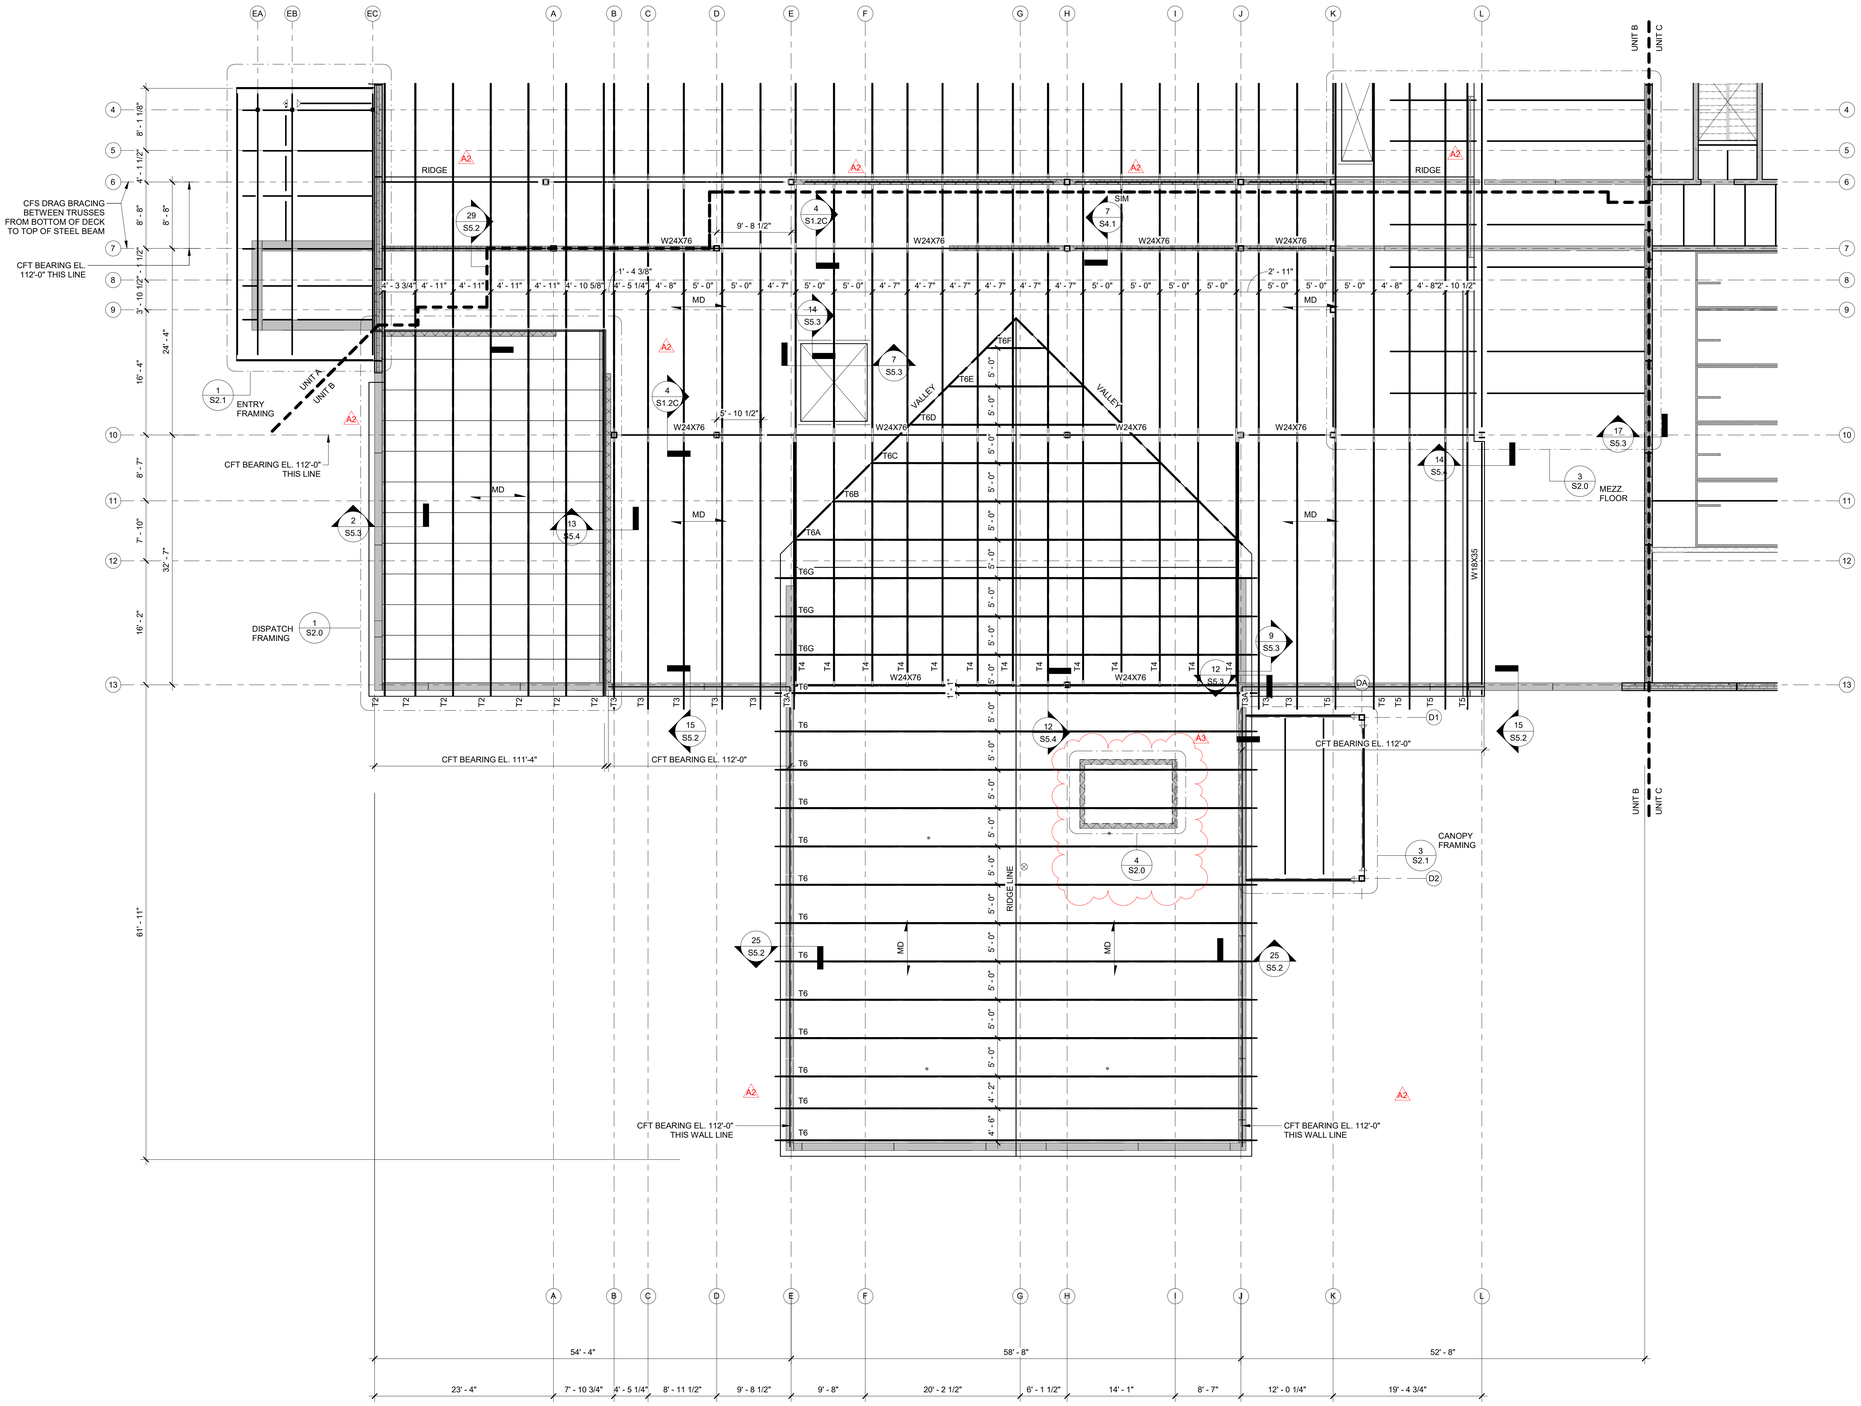


1 **MEZZANINE & LOW ROOF FRAMING PLAN UNIT B**
SCALE: 1/8" = 1'-0"

## PLAN NOTES:

A. REFER TO G1.1 FOR ADDITIONAL GENERAL NOTES AND INFORMATION AND S0.1 FOR ADDITIONAL STRUCTURAL GENERAL NOTES.
B. TOP OF BEAM ELEVATION = 112'-0" U.N.O.
C. FINAL CFT SPACING SHALL BE AS REQUIRED BY CFT DELEGATED DESIGN, NOT TO EXCEED 5'-0" O.C. MAX.
D. REFER TO S1.1 FOR COLD-FORMED STEEL ROOF TRUSS NOTES.

## LEGEND:

| | |
|---|---|
| 100'-0" | TOP OF FLAT SLAB ELEVATION |
| SLOPE | SLAB SLOPE DIRECTION |
| 100'-0" | SLAB ELEVATION ALONG A LINE OR AT A POINT |
| 8 PC | SPAN OF 8" HOLLOWCORE PRECAST CONCRETE SLAB |
| MD | SPAN OF 1.5B20 WIDE RIB METAL ROOF DECK WITH #12 TEK SCREW SUPPORT FASTENERS AT 36/4 PATTERN AND (4) #10 TEK SCREW SIDELAP FASTENERS |
| CD1 | SPAN OF 4" ELEVATED CONCRETE SLAB COMPRISED OF 1 1/2" DEEP 20 GA. COMPOSITE STEEL DECK WITH 2 1/2" CONCRETE ABOVE RIBS (4" TOTAL THICKNESS). CONCRETE SHALL BE REINFORCED WITH #5 AT 12" ON CENTER EACH WAY SET 1 1/2" FROM TOP OF SLAB. 5/8" PUDDLE WELD SUPPORT FASTENERS AT 36/4 PATTERN AND 3 WELDED SIDELAP FASTENERS. |
| CD2 | SPAN OF 5" ELEVATED CONCRETE SLAB WITH #4 AT 12" ON CENTER EACH WAY. |
| CD3 | SPAN OF 5" ELEVATED CONCRETE SLAB WITH #4 AT 10" ON CENTER EACH WAY. |
| CD4 | SPAN OF 8" ELEVATED CONCRETE SLAB WITH #4 AT 12" ON CENTER EACH WAY. |
| | INDICATES OPENING, COODINATE SIZE AND LOCATION. PROVIDE FRAMING PER 10/S5.0 IN METAL ROOF |
| | MOMENT CONNECTION, SEE 13/S5.0 |
| | CANTILEVER MOMENT CONNECTION, SEE 13/S5.0 |
| | ADDITIONAL ROOF LOAD OF 25 PSF ASSOCIATED WITH SOLAR PANELS |
| | LOAD BEARING CMU WALL. REINFORCE WITH #4 AT 8" O.C. |
| OR / OR | PRECAST WALL |
| | PRECAST WALL BEARING LINE FOR CFT ROOF TRUSSES |

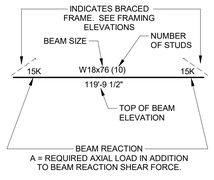


## KEYPLAN

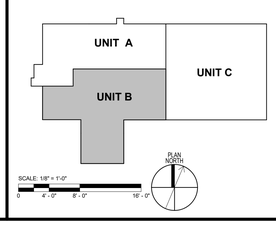


DLZ
ARCHITECTURE • ENGINEERING • PLANNING
SURVEYING • CONSTRUCTION SERVICES
DLZ INDIANA, LLC

2022/02/16
ELDOT G. ALLEN
REGISTERED
No. 900008
STATE OF INDIANA
PROFESSIONAL ENGINEER

| NO. | REVISION | DATE |
|---|---|---|
| A2 | ADDENDUM 2 | 02/02/22 |
| A3 | ADDENDUM 3 | 02/16/22 |

DRAWN: KJJ
DESIGNED: KJJ
APPRV'D: EGA
DATE: DECEMBER 20, 2021
CHK'D: EGA

PROJECT NUMBER
2063-1048-90

SULLIVAN COUNTY SHERIFF'S OFFICE AND CORRECTIONAL FACILITY
2357 NORTH SECTION STREET SULLIVAN, INDIANA 47882

MEZZANINE & LOW ROOF FRAMING PLAN - UNIT B

DRAWING NUMBER
S1.1B

STRUCTURAL

C:\RevitBackups\2020\2063-1048-90 Sullivan County Jail - Struct_kjackowskiH3YGV.rvt
2/17/2022 11:05:32 AM