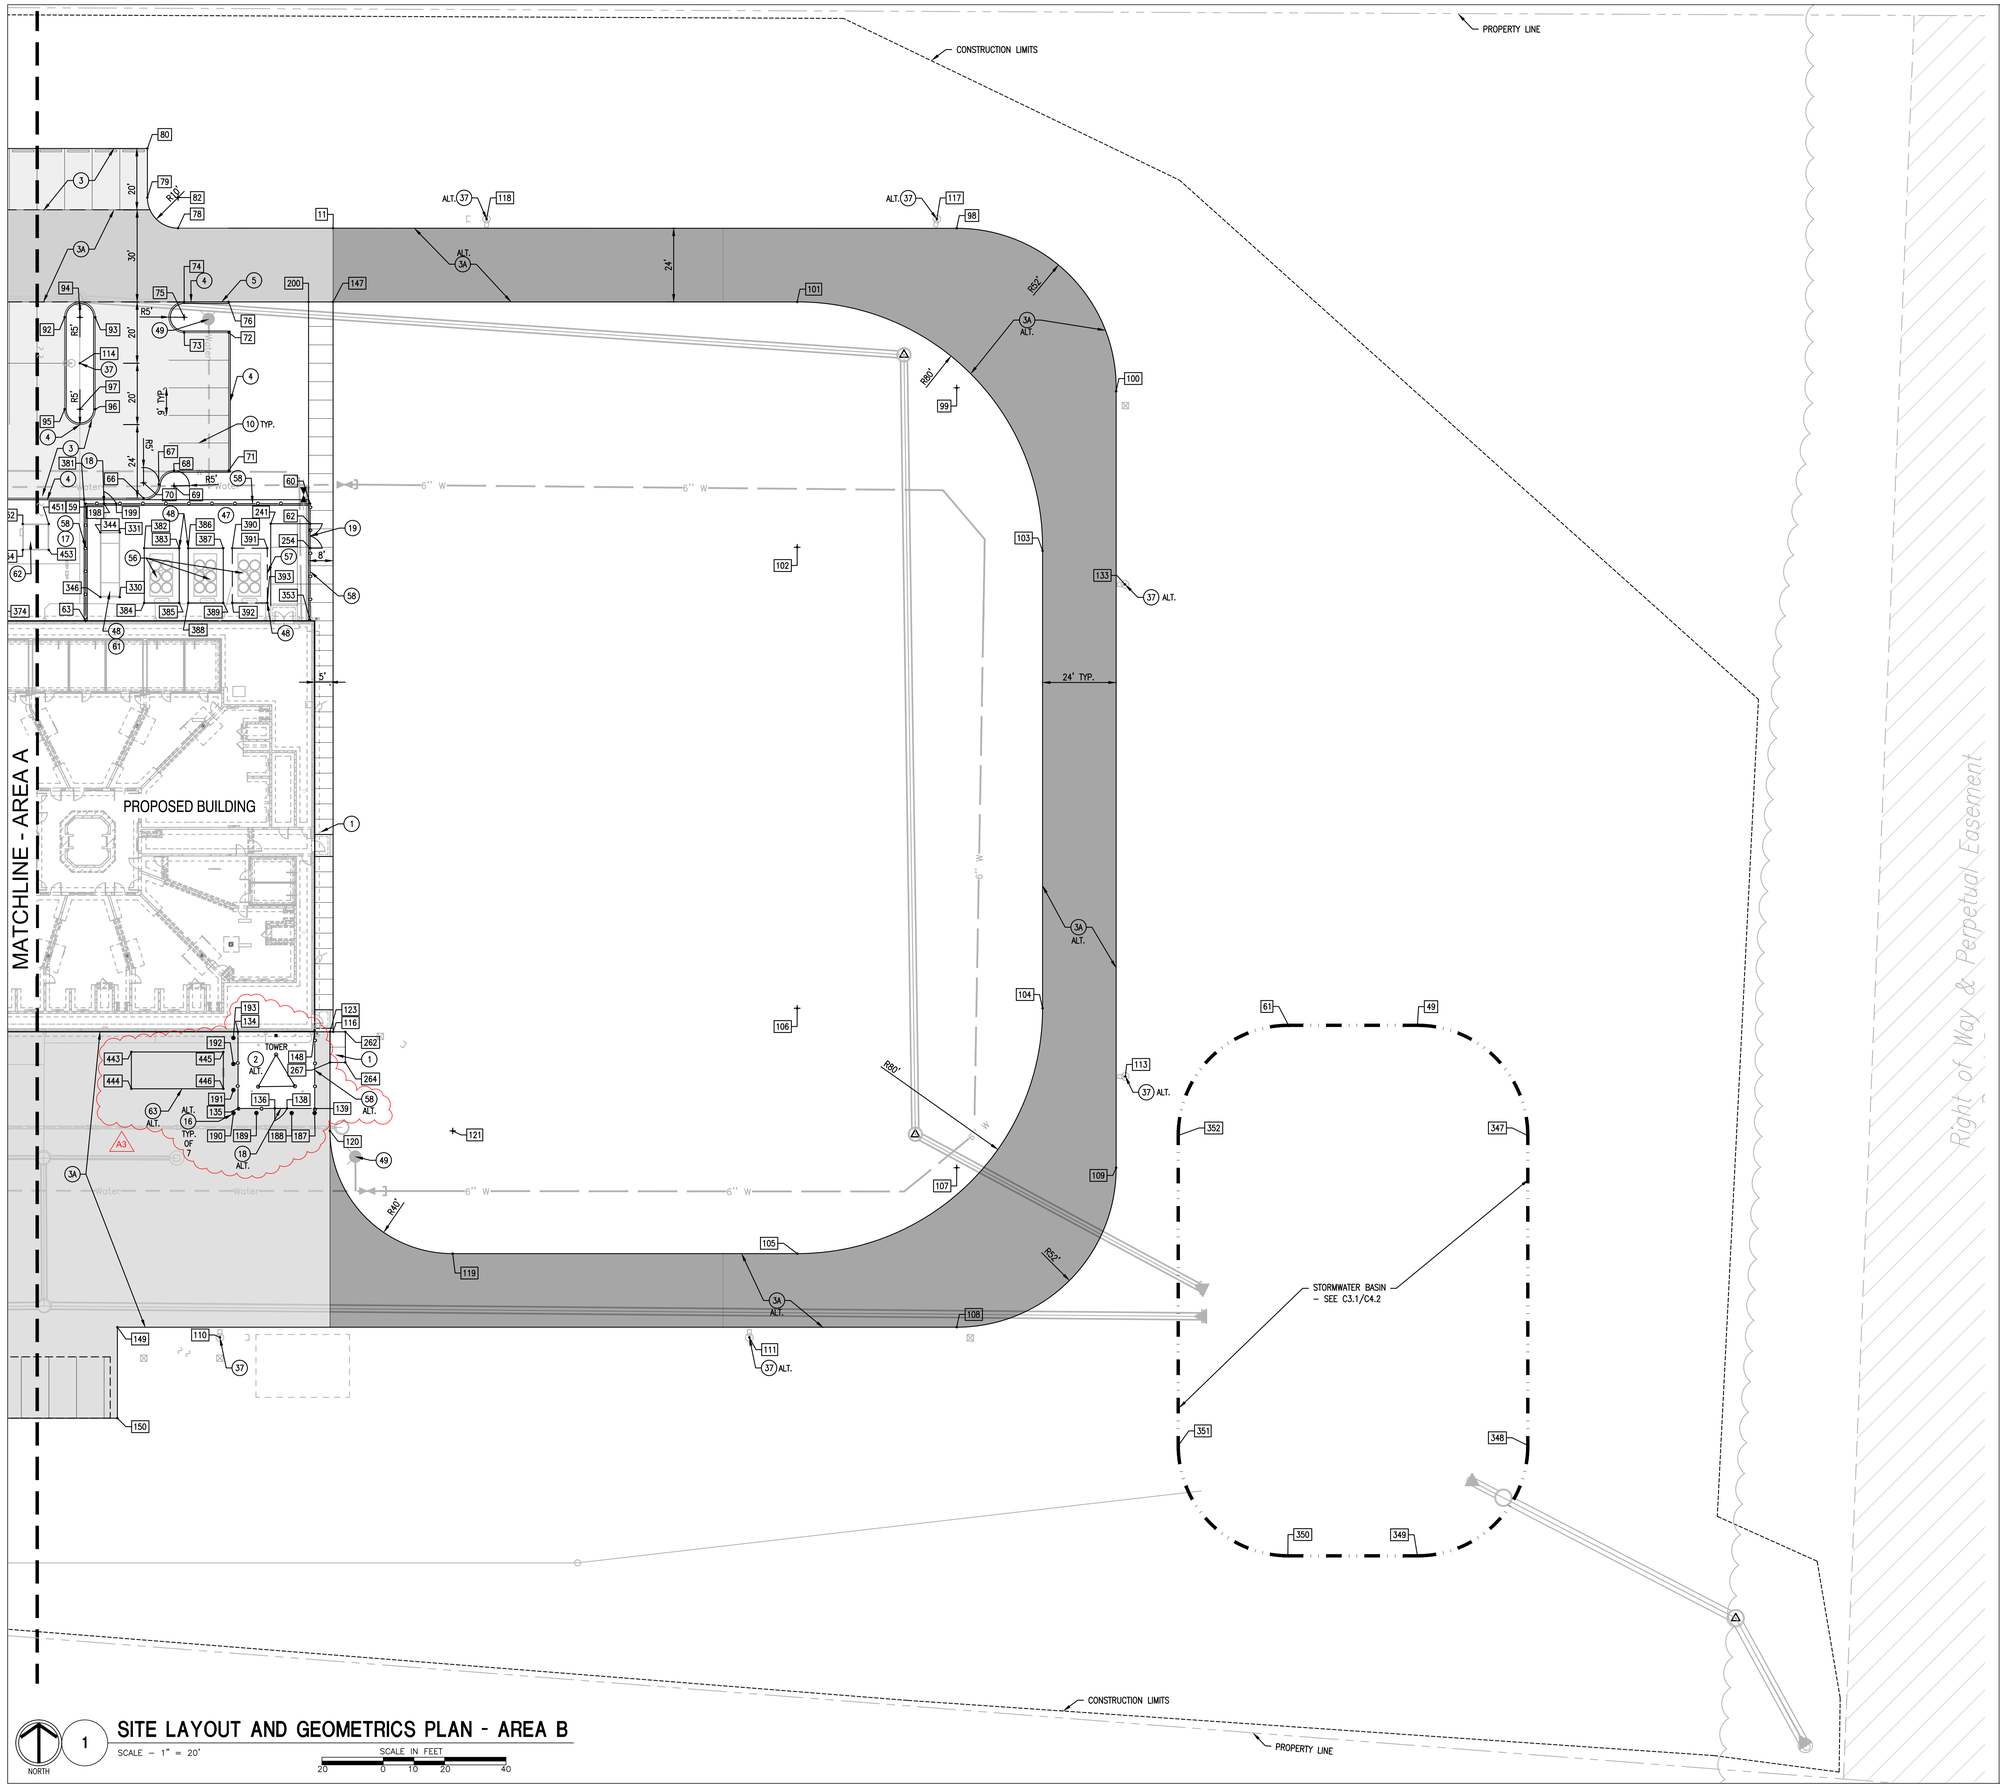


## SITE LAYOUT AND GEOMETRICS PLAN - AREA B

SCALE – 1" = 20'

SCALE IN FEET 20 0 10 20 40

## GENERAL IMPROVEMENTS NOTES

A. UTILITIES SHOWN ARE APPROXIMATE, FIELD VERIFY PRIOR TO CONSTRUCTION.

B. DIMENSIONS AND COORDINATES ARE TAKEN FROM THE FACE OF CURBS, WALLS, AND/OR BUILDINGS UNLESS OTHERWISE NOTED.

C. CONSTRUCTION LIMITS SHOWN ARE APPROXIMATE. ADJUSTMENTS TO THE LIMITS INCIDENTAL TO CONSTRUCTION ACTIVITIES MAY BE PERMITTED WITH THE APPROVAL OF THE ARCHITECT. CONTRACTOR SHALL FIELD MARK ANY PROPOSED CHANGES TO THE CONSTRUCTION LIMITS FOR ARCHITECT APPROVAL PRIOR TO BEGINNING CONSTRUCTION.

D. ALL AREAS DISTURBED, NOT BUILT, PAVED OR OTHERWISE COVERED BY CONSTRUCTION, SHALL BE SEEDED PER THE REQUIREMENTS OF SPEC. SECTION 329200. REFER TO SPECIFICATION SECTION 329300 FOR PLANTING/TOPSOIL MIX.

E. CONTRACTOR IS RESPONSIBLE FOR ALL NECESSARY TRAFFIC MAINTENANCE PLANS, PERMITS, AND COORDINATION WITH APPROPRIATE JURISDICTIONS REGARDING PUBLIC R.O.W. WORK.

F. SEE SPECIFICATION 01230000 FOR DESCRIPTION OF SITE ALTERNATES.

## SITE IMPROVEMENT KEY

1. CONCRETE PAVEMENT, TYPE 1 — 4/06.0
2. CONCRETE PAVEMENT, TYPE 2 — 3/06.0
3. ASPHALT PAVEMENT — 6/06.0
3A. HEAVY DUTY ASPHALT PAVEMENT — 12/06.0
4. STRAIGHT CONCRETE CURB — 2/06.0
5. CONCRETE CURB TAPER — 1/06.0
6. CONCRETE PAVEMENT, TYPE 1, COLORED — 4/06.0
7. ACCESSIBLE PARKING SIGN — 7/06.2
8. VAN ACCESSIBLE PARKING SIGN — 7/06.2
9. ACCESSIBLE PARKING PAVEMENT MARKING — 9/06.0
10. PAVEMENT MARKING – 4", WHITE
11. PAVEMENT MARKING HATCH – 4"@3' O.C., 45'
12. RELOCATED MEMORIAL, SEE STRUCTURAL PLANS
13. CONCRETE PARKING BLOCK — 10/06.0
14. CONCRETE MAINTENANCE STRIP — 13/06.0
15. PARALLEL CURB RAMP — 7/06.0
16. PIPE BOLLARD WITH COVER — 4/06.1
17. CONCRETE MOW STRIP AT FENCE — 11/06.0
18. 10' CHAIN LINK PEDESTRIAN GATE — 10/06.1
19. 10' CHAIN LINK DOUBLE GATE — 9/06.1
20. FIRE DEPARTMENT CONNECTION, SEE UTILITY PLANS
21. BARRIER ARM GATE AND OPERATOR — 5/06.1
22. GATE OPERATOR BOLLARD – REFER TO ELECTRICAL AND SECURITY
23. SALLYPORT CONTROL BOLLARD – REFER TO ELECTRICAL AND SECURITY
24. 30' FLAGPOLE — 1/06.3
25. 25' FLAGPOLE — 1/06.3
26. MAIN ENTRY SIGN — 6/06.2
27. SECONDARY ENTRANCE SIGN — 2/06.2
28. DIRECTIONAL SIGNAGE — 3/06.2
29. WASTE RECEPTACLE — 14/06.1
30. PICNIC TABLE – 3 SEAT — 4/06.2
31. PICNIC TABLE – 4 SEAT — 8/6.2
32. DOCKING STATION, SEE ELECTRICAL PLANS
33. ACCESSIBLE DOOR OPERATOR BOLLARD, SEE ARCHITECTURAL PLANS
34. NOT USED
35. COMMUNICATION TOWER
36. DUMPSTER – BY OWNER
37. SITE LIGHTING, SEE ELECTRICAL PLANS
38. AUTHORIZED VEHICLES ONLY SIGN — 7/06.2
39. NOT USED
40. SECURITY BOLLARD — 12/06.1
41. ASH RECEPTACLE — 1/06.2
42. STEEL LANDSCAPE EDGING — 6/06.0
43. NOT USED
44. NOT USED
45. BENCH — 13/06.1
46. NOT USED
47. AGGREGATE UTILITY AREA — 5/06.2
48. UTILITY EQUIPMENT PAD — 11/33.0
49. FIRE HYDRANT, SEE UTILITY PLANS
50. MULCHED PLANT BED — 11/06.1
51. TURF, SEE PLANTING PLANS
52. CONCRETE CURB AND GUTTER — 5/06.0
53. FUTURE CARPORT
54. RELOCATED MAILBOX, CONTRACTOR TO COORDINATE PLACEMENT FROM THE EDGE OF ROADWAY WITH THE USPS
55. FOOTING FOR INTERCOM AND BOLLARDS — 6/06.1
56. MECHANICAL EQUIPMENT, SEE MECHANICAL PLANS
57. FUTURE UTILITY EQUIPMENT PAD (N.I.C.)
58. 10' CHAIN LINK UTILITY FENCE — 8/06.1
59. REINSTALLED ROAD SIGN
60. SECURITY INTERFACE – REFER TO ELECTRICAL AND SECURITY
61. GENERATOR, SEE ELECTRICAL PLANS
62. DUKE UTILITY TRANSFORMER AND METER, SEE ELECTRICAL PLANS
63. TOWER EQUIPMENT BUILDING, SEE ELECTRICAL PLANS

Indiana 811 Know what's below. Call before you dig.

DLZ
ARCHITECTURE • ENGINEERING • PLANNING
SURVEYING • CONSTRUCTION SERVICES
DLZ INDIANA, LLC

LANDMARK MONEY • REGISTERED LANDSCAPE ARCHITECT No. LA20800152 STATE OF INDIANA
02.16.2022

| NO. | REVISION | DATE |
|---|---|---|
| A3 | ADDENDUM 2 | 02/16/22 |

DRAWN: EVW CHK'D: JTM
DESIGNED: SAH
APPRV'D: JTM
DATE: DECEMBER 20, 2021

PROJECT NUMBER: 2063-1048-90

# SULLIVAN COUNTY SHERIFFS OFFICE AND CORRECTIONAL FACILITY

2357 NORTH SECTION STREET SULLIVAN, INDIANA 47882

SITE LAYOUT AND GEOMETRICS PLAN - AREA B

DRAWING NUMBER

C2.2

SITE DEVELOPMENT