


6 **SKYLIGHT CURB DETAIL**
SCALE: 1 1/2" = 1'-0"

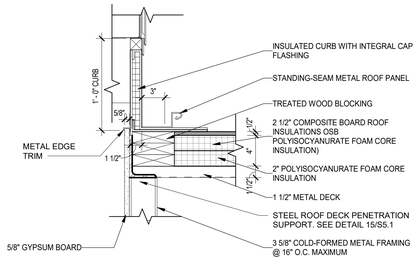


5 **ROOF DETAIL - PIPE PENETRATION**
SCALE: 1 1/2" = 1'-0"




4 **ROOF DETAIL - VENT THROUGH ROOF**
SCALE: 1 1/2" = 1'-0"

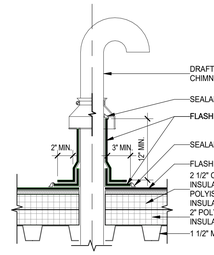


3 **ROOF TERMINATION**
SCALE: 3" = 1'-0"

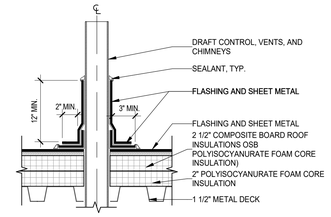


2 **TYPICAL STANDING SEAM ROOF DETAIL**
SCALE: 1 1/2" = 1'-0"

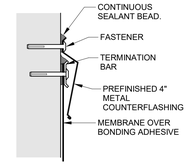


1 **ROOF PLAN**
SCALE: 1/16" = 1'-0"

## GENERAL NOTES:

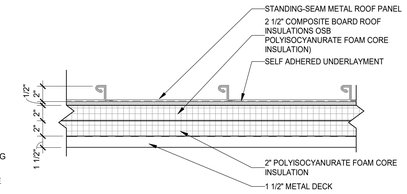A. REFER TO G1.1 FOR ADDITIONAL GENERAL NOTES AND INFORMATION.

B. REFER TO MECHANICAL AND PLUMBING DRAWINGS FOR ROOF PENETRATING ITEMS. COORDINATE EXACT LOCATION IN THE FIELD.

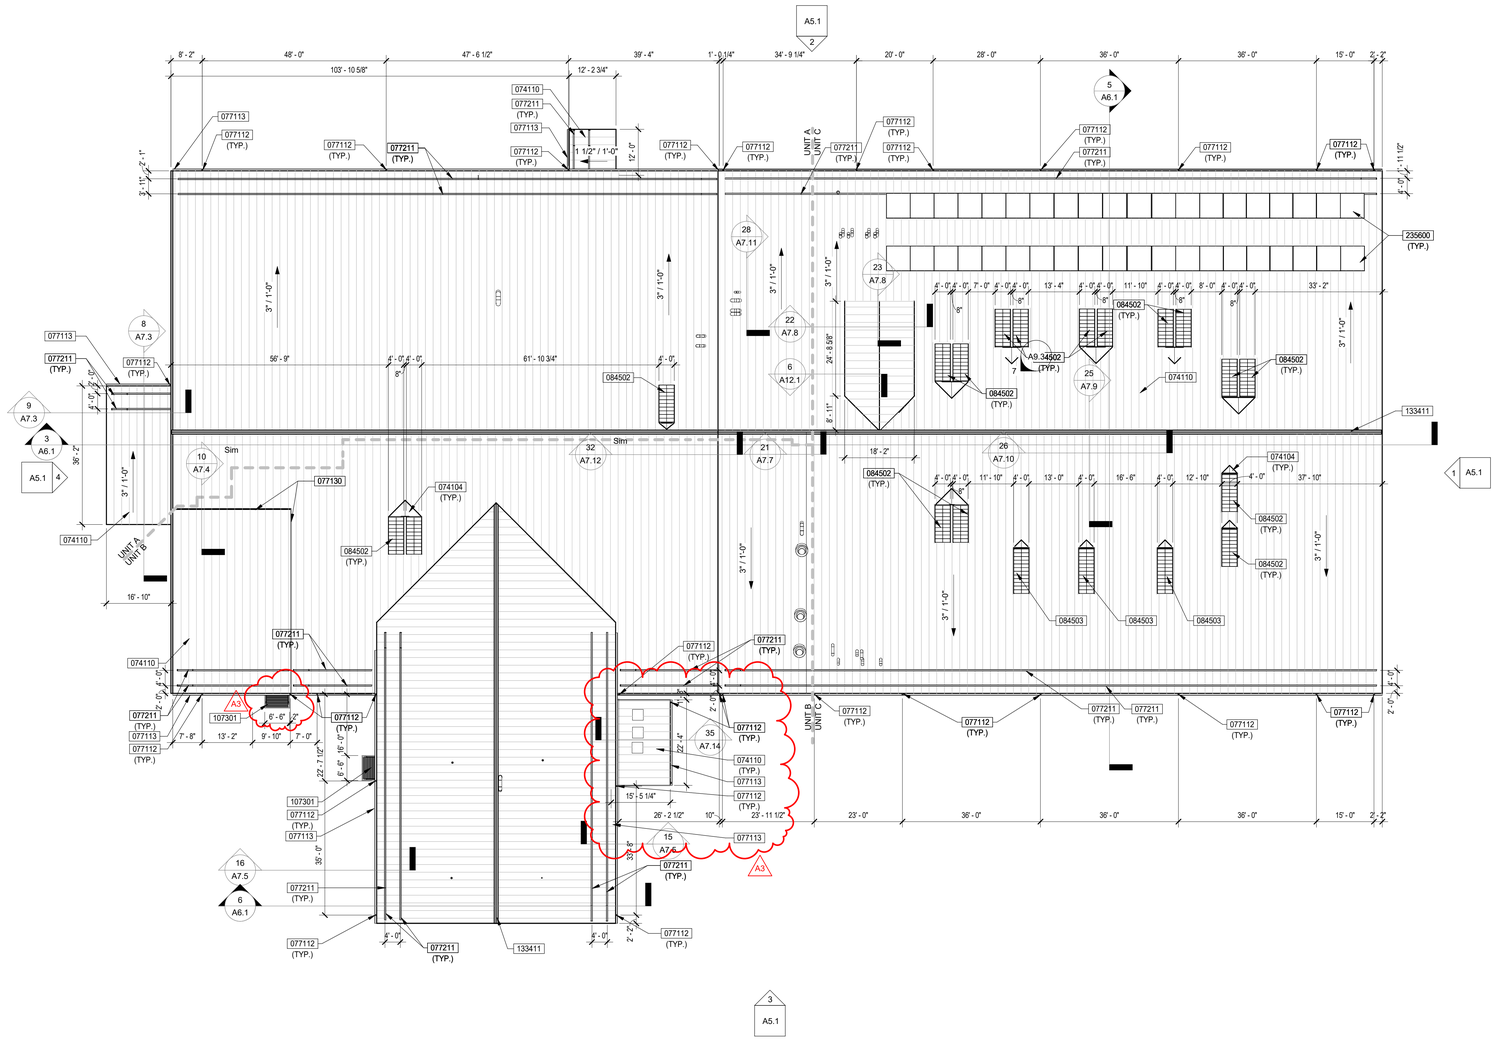C. CENTER PENETRATIONS IN MIDDLE OF ROOF PANEL AT STANDING SEAM METAL ROOFS.

D. DIMENSION STRING MARKS CENTERLINE OF DOWNSPOUTS

E. PROVIDE POSITIVE SLOPE, WHETHER SHOWN OR NOT.

## KEYNOTES

053101 1 1/2" METAL DECK

054007 3 5/8" COLD-FORMED METAL FRAMING @ 16" O.C. MAXIMUM

061001 TREATED WOOD BLOCKING

072133 2" POLYISOCYANURATE FOAM CORE INSULATION

072134 2 1/2" COMPOSITE BOARD ROOF INSULATIONS OSB POLYISOCYANURATE FOAM CORE INSULATION)

072521 SELF ADHERED UNDERLAYMENT

074104 CRICKET

074110 STANDING-SEAM METAL ROOF PANEL

076001 FLASHING AND SHEET METAL

077112 METAL DOWNSPOUT

077113 METAL GUTTER

077130 ROOF EXPANSION JOINT ASSEMBLY

077211 RAIL-TYPE, SEAM-MOUNTED SNOW RETENTION SYSTEM

077221 INSULATED CURB WITH INTEGRAL CAP FLASHING

079202 SEALANT, TYP.

084502 4' X 10' UNIT SKYLIGHT

084503 4' X 12' UNIT SKYLIGHT

092911 5/8" GYPSUM BOARD

107301 PREMANUFACTURED METAL CANOPY WITH DOWNSPOUT

133411 ROOF RIDGE CAP

235100 DRAFT CONTROL, VENTS, AND CHIMNEYS

235600 HEATING SOLAR COLLECTOR, REFERENCE MECHANICAL

## ROOF LEGEND:

SKYLIGHT

SMOKE EXHAUST

EXHAUST FAN

## KEYPLAN




DLZ
ARCHITECTURE • ENGINEERING • PLANNING
SURVEYING • CONSTRUCTION SERVICES
DLZ INDIANA, LLC

2022-02-16
BRIAN D. PATTON
REGISTERED
No. 10400004
STATE OF INDIANA
EBR

| NO. | REVISION | DATE |
|---|---|---|
| A3 | ADDENDUM 3 | 02/16/22 |

DRAWN: KPK CHK'D: KPK
DESIGNED: EBR
APPROV'D: EBR
DATE: DECEMBER 20, 2021

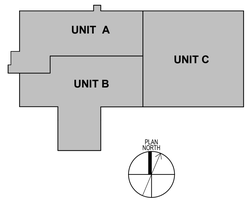PROJECT NUMBER
2063-1048-90

SULLIVAN COUNTY SHERIFF'S OFFICE AND CORRECTIONAL FACILITY
2357 NORTH SECTION STREET SULLIVAN, INDIANA 47882

ROOF PLAN & DETAILS

DRAWING NUMBER
A4.1

ARCHITECTURE

C:\RevitBackups\2020\2063-1048-90 Sullivan County Jail - Arch_kkersiens\W8LRA.rvt
2/16/2022 10:34:53 AM