


14 **TRUSS T3A**
SCALE: 1/8" = 1'-0"

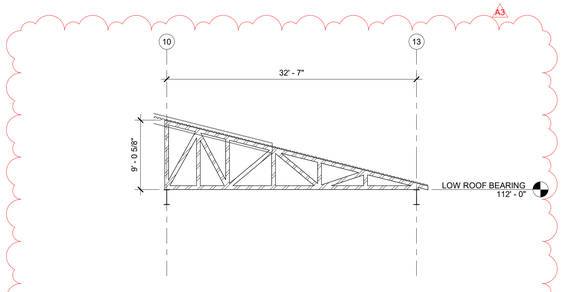


13 **TRUSS T6F**
SCALE: 1/8" = 1'-0"




12 **TRUSS T6E**
SCALE: 1/8" = 1'-0"

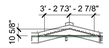


11 **TRUSS T6D**
SCALE: 1/8" = 1'-0"

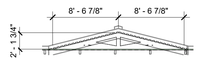


10 **TRUSS T6C**
SCALE: 1/8" = 1'-0"

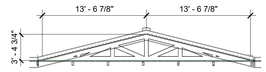


9 **TRUSS T6B**
SCALE: 1/8" = 1'-0"

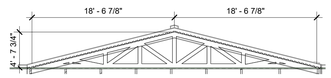


8 **TRUSS T6A**
SCALE: 1/8" = 1'-0"

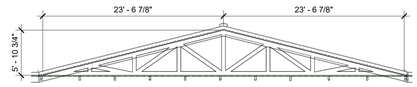


7 **TRUSS T6G**
SCALE: 1/8" = 1'-0"

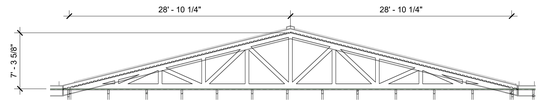


6 **TRUSS T6**
SCALE: 1/8" = 1'-0"

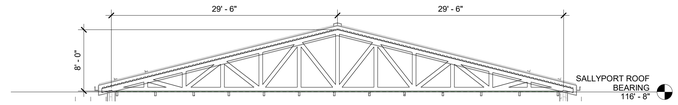


5 **TRUSS T5**
SCALE: 1/8" = 1'-0"

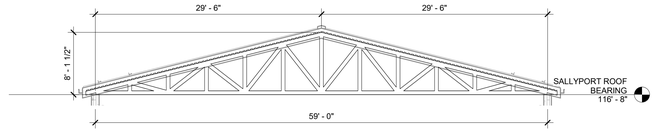


4 **TRUSS T4**
SCALE: 1/8" = 1'-0"

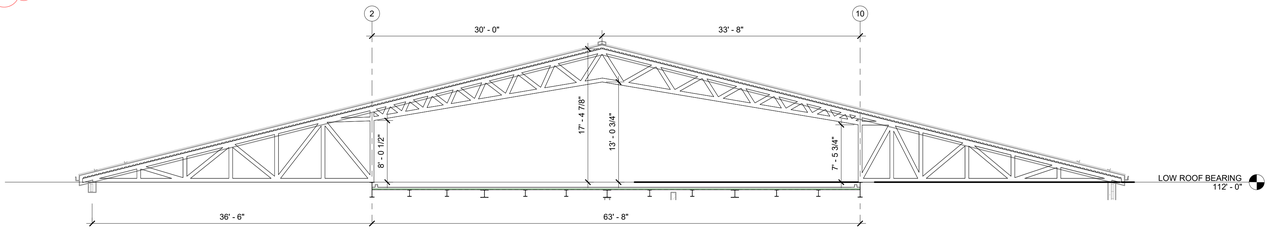


3 **TRUSS T3**
SCALE: 1/8" = 1'-0"

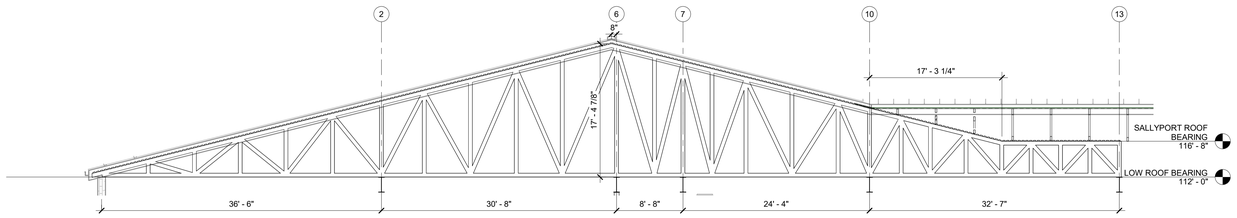


1 **TRUSS T1**
SCALE: 1/8" = 1'-0"

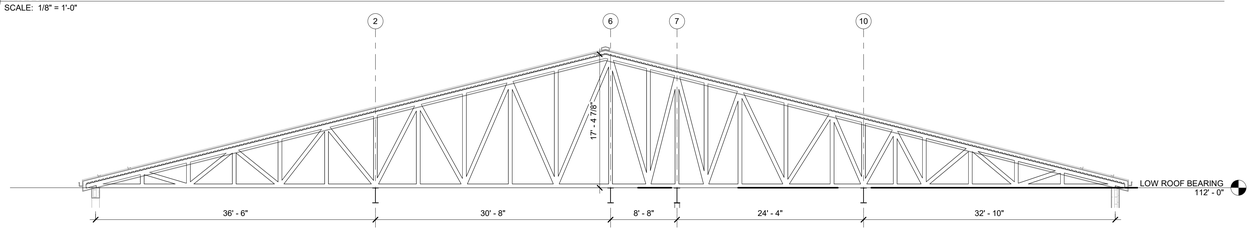


2 **TRUSS T2**
SCALE: 1/8" = 1'-0"

## SHEET NOTES:

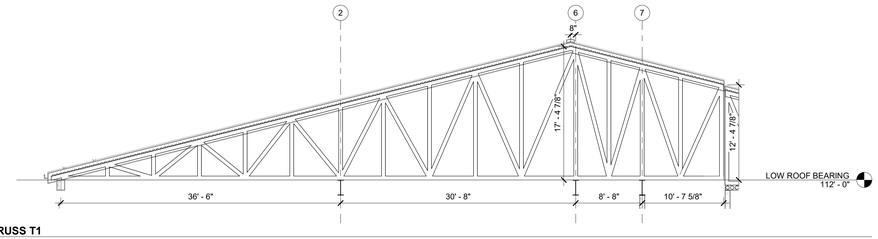A. REFER TO G1.1 FOR ADDITIONAL GENERAL NOTES AND INFORMATION AND S0.1 FOR ADDITIONAL STRUCTURAL GENERAL NOTES. REFER TO S1.1 FOR ADDITIONAL COLD-FORMED STEEL TRUSS NOTES.
B. WEB MEMBERS SHOWN ARE DIAGRAMMATIC U.N.O. DIMENSIONS OF TRUSSES SHOWN ARE TO BE MAINTAINED IN SSE'S DESIGN. IF DIMENSIONS SHOWN CANNOT BE ACHEIVED, SSE SHALL, IN A TIMELY MANNER, CONTACT SER IN WRITING.
C. REFER TO PLANS FOR TRUSS LAYOUT.

DLZ
ARCHITECTURE • ENGINEERING • PLANNING
SURVEYING • CONSTRUCTION SERVICES
DLZ INDIANA, LLC

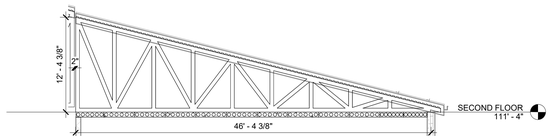2022/02/16
ELLIOTT G. ALSUP
REGISTERED
No. 900000
STATE OF INDIANA
PROFESSIONAL ENGINEER

| NO. | REVISION | DATE |
|---|---|---|
| A3 | ADDENDUM 3 | 02/16/22 |

DRAWN: KJJ
DESIGNED: KJJ
APPRVD: EGA
DATE: DECEMBER 20, 2021
CHK'D: EGA

PROJECT NUMBER
2063-1048-90

SULLIVAN COUNTY SHERIFF'S OFFICE
AND CORRECTIONAL FACILITY
2357 NORTH SECTION STREET SULLIVAN, INDIANA 47882

TRUSS ELEVATIONS - 1

DRAWING NUMBER
S6.0

STRUCTURAL

C:\RevitBackups\2020\2063-1048-90 Sullivan County Jail - Struct_kjackowski43YGV.rvt
2/16/2022 10:27:44 AM