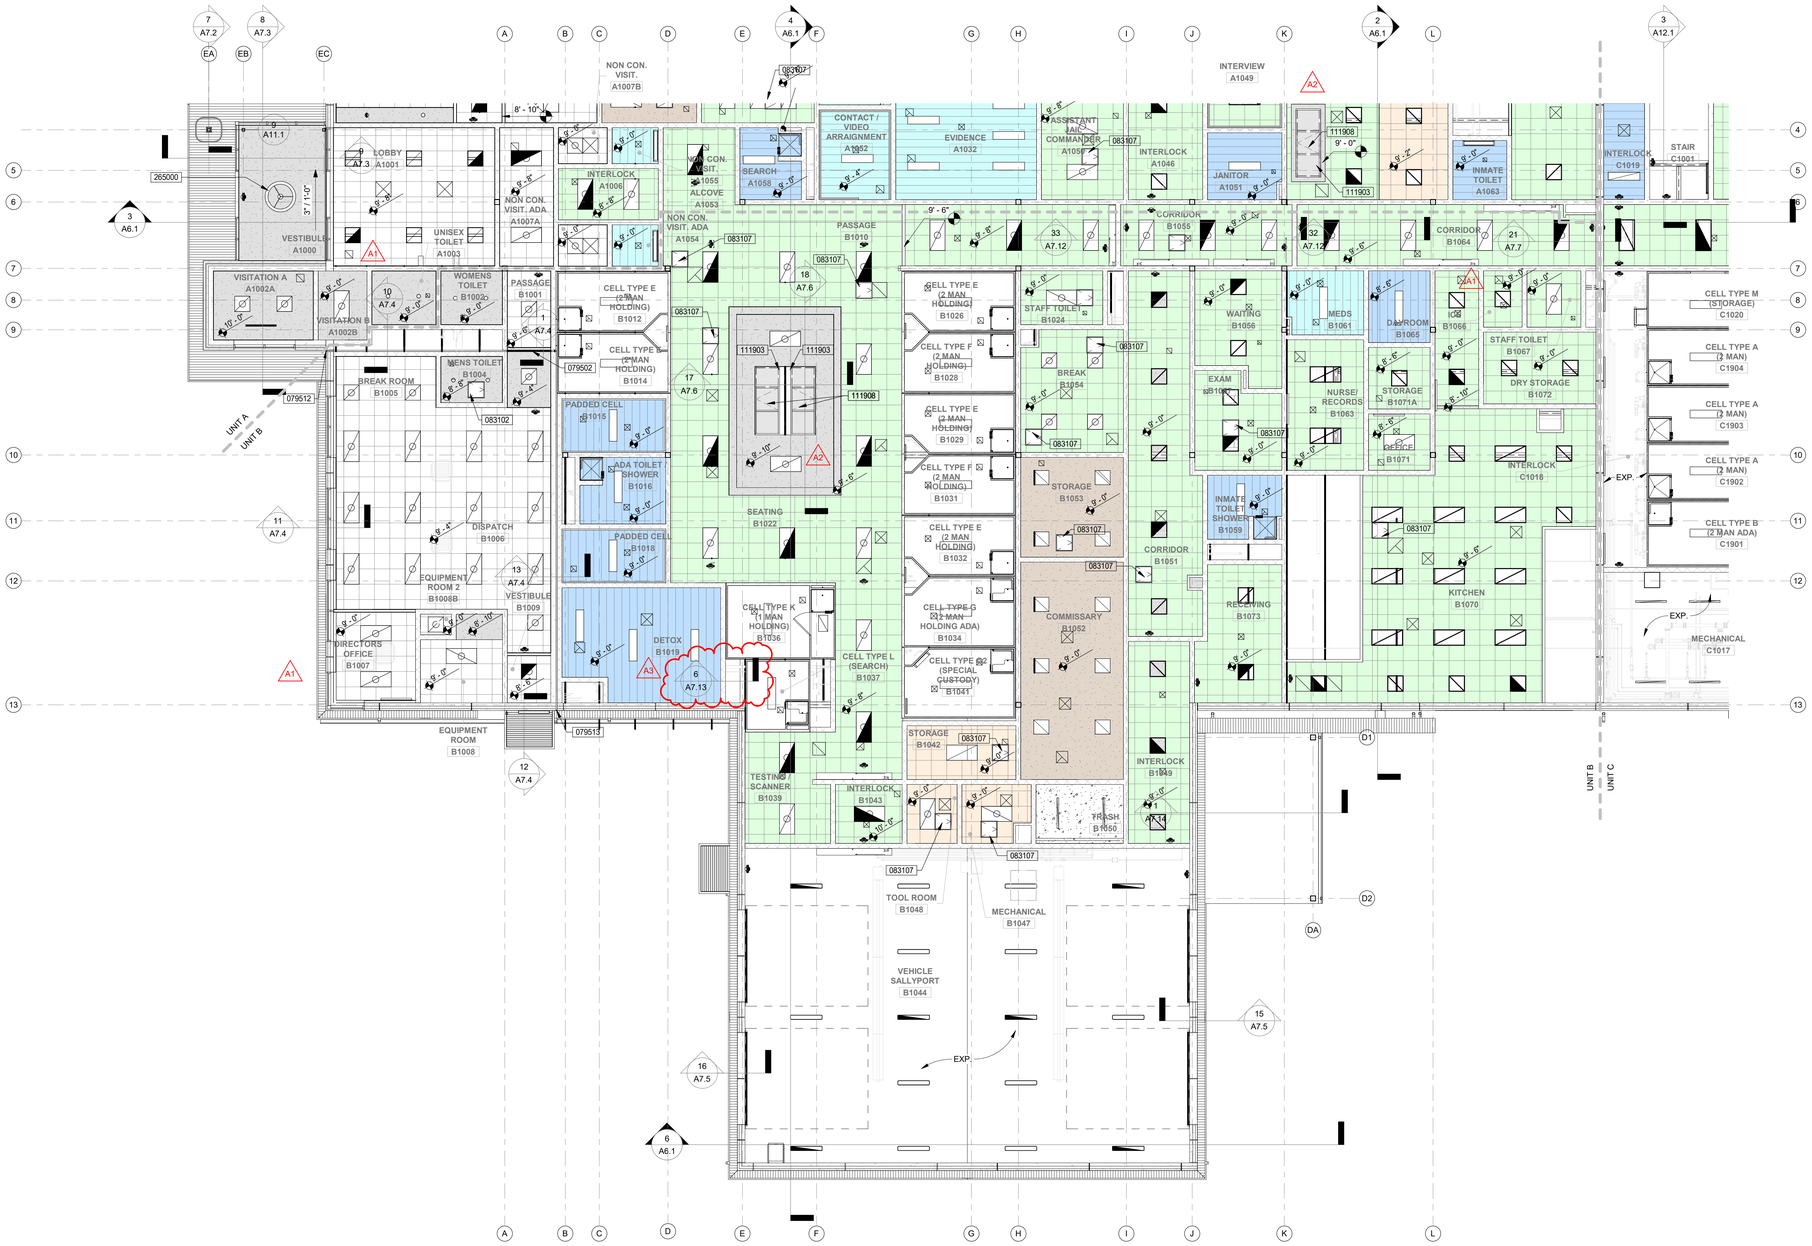


1 **FIRST FLOOR REFLECTED CEILING PLAN UNIT B**
SCALE: 1/8" = 1'-0"

## GENERAL NOTES:

A. REFER TO G1.1 FOR ADDITIONAL GENERAL NOTES AND INFORMATION.

B. GYPSUM BOARD CEILINGS LOCATED IN TOILET ROOMS AND LOCKER ROOMS SHALL BE MOLD- AND MOISTURE-RESISTANT TYPE.

C. EXPOSED STRUCTURAL STEEL, METAL DECK, AND PRE-CAST CONCRETE SHALL BE PAINTED.

D. EXPOSED DUCTWORK, PIPING AND CONDUIT SHALL BE PAINTED.

E. 12" SECURITY PLANK CEILING SYSTEM TO EXTEND 4' - 0" BEYOND THE FACE OR EDGE OF WOVEN ROD SECURITY SYSTEM.

## KEYNOTES

079502 2" INTERIOR WALL / CEILING EXPANSION JOINT ASSEMBLY EJ-2

079512 2" EXTERIOR WALL EXPANSION JOINT EJ-1B

079513 2" EXTERIOR WALL EXPANSION JOINT EJ-1A

083102 CEILING-MOUNTED NON SECURITY ACCESS PANEL

083107 CEILING-MOUNTED SECURITY ACCESS PANEL

111903 WOVEN ROD SECURITY BARRIER A2

111908 OPERABLE WOVEN ROD SECURITY BARRIER.

265000 LIGHTING FIXTURE, REFERENCE ELECTRICAL

## REFLECTED CEILING PLAN LEGEND

- 24"x24" SUSPENDED ACOUSTICAL PANEL CEILING SYSTEM **(ACP-1)**
- 24"x24" SECURITY PANEL CEILING SYSTEM, SOLID FACE **(SMC-1)**
- 24"x24" SECURITY PANEL CEILING SYSTEM, PERFORATED **(SMC-2)**
- 24"x24" TECTUM PANEL CEILING SYSTEM **(ACP-2)**
- 12" SECURITY PLANK CEILING SYSTEM, SOLID **(SMC-3)**
- 12" SECURITY PLANK CEILING SYSTEM, PERFORATED **(SMC-4)**
- METAL PANEL CEILING SYSTEM BY D.E.C. ATTACHED TO UNDESIDE OF TRUSS
- METAL PANEL CEILING SYSTEM OVERBUILD BY D.E.C.
- PRECAST CAP
- SUSPENDED GYPSUM BOARD CEILING (PAINTED)
- SUSPENDED GYPSUM BOARD CEILING (PAINTED) WITH SECURITY MESH A2
- DECORATIVE STAINLESS STEEL BULKHEAD
- METAL SOFFIT PANEL (PRE-FINISHED)
- EXP. EXPOSED
- RETURN AIR GRILLE, SEE MECHANICAL
- SUPPLY AIR DIFFUSER, SEE MECHANICAL
- EXHAUST GRILLE, SEE MECHANICAL
- LIGHT FIXTURE, SEE ELECTRICAL
- LIGHT FIXTURE, SEE ELECTRICAL
- ACCESS PANEL
- SKYLIGHT

NOTE:
ELEMENTS ON THIS DRAWING ARE IDENTIFIED BY VARIOUS COLORS; IF THIS NOTE IS NOT RED, THIS DRAWING IS NOT IN COLOR AND NEEDS TO BE REPRINTED IN COLOR.

## KEYPLAN




DLZ
ARCHITECTURE • ENGINEERING • PLANNING
SURVEYING • CONSTRUCTION SERVICES
DLZ INDIANA, LLC

2022-02-16
ERIC B. RATTS
STATE OF INDIANA

| REVISION | | DATE |
|---|---|---|
| NO. | | |
| A1 | ADDENDUM 1 | 01/20/22 |
| A2 | ADDENDUM 2 | 02/02/22 |
| A3 | ADDENDUM 3 | 02/15/22 |

DRAWN: KPK
DESIGNED: EBR
CHK'D: KPK
APPRV'D: EBR
DATE: DECEMBER 20, 2021

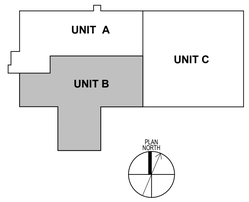PROJECT NUMBER
2063-1048-90

SULLIVAN COUNTY SHERIFF'S OFFICE AND CORRECTIONAL FACILITY
2357 NORTH SECTION STREET SULLIVAN, INDIANA 47882

FIRST FLOOR REFLECTED CEILING PLAN - UNIT B

DRAWING NUMBER
A10.1B

ARCHITECTURE

C:\Revit\Backups\2020\2063-1048-90 Sullivan County Jail - Arch_zmcgill4TEWM.rvt
2/15/2022 5:50:05 PM