THIS SHEET HAS BEEN INCLUDED FOR OVERALL REFERENCE ONLY.
REFER TO SHEETS: FP1.1A, FP1.1B, FP1.1C
FOR DETAILED DESIGN AND REQUIREMENTS.

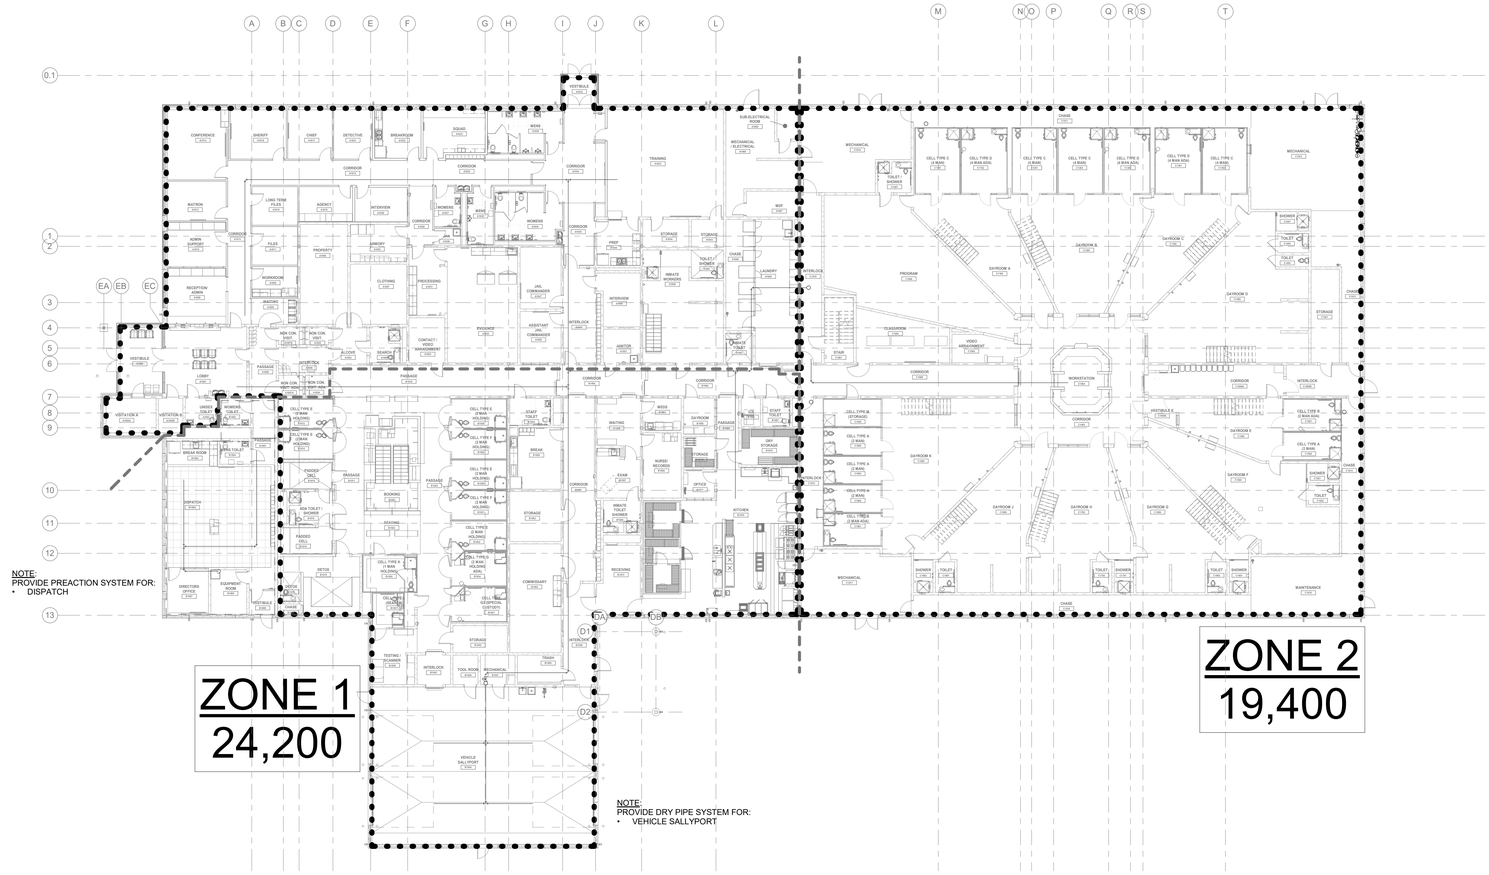

NORTH

1 **OVERALL FIRST FLOOR FIRE PROTECTION PLAN**
SCALE: 1/16" = 1'-0"

GENERAL NOTES

A. REFER TO SHEETS G1.1 AND FP0.1 FOR ADDITIONAL GENERAL NOTES, SYMBOLS, ABBREVIATIONS, AND INFORMATION.

B. SEE ARCHITECTURAL PLANS FOR SECTIONS SHOWING ELEVTATIONS.

C. INSTALL ALL EQUIPMENT, FIXTURES, AND ASSOCIATED ACCESSORIES PER MANUFACTURER RECOMMENDATIONS.

D. ALL REQUIRED SHUT-OFF VALVES LOCATED ABOVE CEILINGS THROUGHOUT THE BUILDING SHALL BE WITHIN 36" OF THE CEILING.

E. COORDINATE WITH ALL DISCIPLINES BEFORE INSTALLING ANY PIPING DEVICES.

F. ALL REQUIRED SHUT-OFF VALVES IN HOUSING UNIT CHASES SHALL BE CLEARLY MARKED, LOCATED IN THE PLACE AND ACCESSIBLE WITHOUT A LADDER (TYP.).

G. PROVIDE FLEXIBLE COUPLING RATED FOR FIRE PROTECTION PIPING AT ALL PIPING ROUTED ACROSS BUILDING EXPANSION JOINTS.

H. PROVIDE SPRINKLER HEADS BELOW ALL DUCTWORK 48" AND LARGER.

I. NO EXPOSED PIPING SHALL BE INSTALLED IN SECURITY / INMATE OCCUPIED AREAS.

J. NOT ALL KEYNOTES ARE APPLICABLE TO EACH SHEET.

K. CONTRACTOR TO COORDINATE ROUTING OF ALL MECHANICAL, ELECTRICAL, PLUMBING, SECURITY ELECTRONICS AND FIRE PROTECTION WITH COLD FORMED STEEL TRUSS SUPPLIER THROUGH BIM COORDINATION MODELLING PRIOR TO ANY FABRICATION. ROUTING OF TRADES ELEMENTS SHOWN ON PLANS AND ANY TRUSS WEBS SHOWN IN BUILDING SECTIONS ARE DIAGRAMMATIC AND MUST BE COORDINATED WITH COLD FORMED STEEL TRUSS SUPPLIER AND THEIR STRUCTURAL TRUSS ELEMENT REQUIREMENTS

ZONE 1	
FLOOR	SQ FT
FIRST FLOOR	25,400

ZONE 2	
FLOOR	SQ FT
FIRST FLOOR	19,400
MEZZANINE	8,600
TOTAL	28,000

KEYPLAN

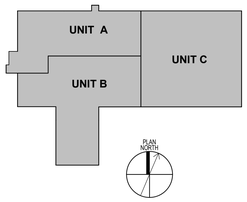

DLZ
ARCHITECTURE • ENGINEERING • PLANNING
SURVEYING • CONSTRUCTION SERVICES
DLZ INDIANA, LLC

12/08/21
JOSHUA R. APKING REGISTERED PE 10100024 STATE OF INDIANA PROFESSIONAL ENGINEER

NO.	REVISION	DATE

DRAWN: DVIS CHK'D: ESA
DESIGNED: SJS
APPRV'D: JRA
DATE: DECEMBER 20, 2021

PROJECT NUMBER
2063-1048-90

SULLIVAN COUNTY SHERIFF'S OFFICE AND CORRECTIONAL FACILITY
2357 NORTH SECTION STREET SULLIVAN, INDIANA 47882

OVERALL FIRST FLOOR FIRE PROTECTION PLAN

DRAWING NUMBER
FP1.1

FIRE PROTECTION

C:\RevitBackups\2020\2063-1048-90 Sullivan County Jail - Mech_ssanderseSTL9A.rvt
12/20/2021 11:51:19 AM