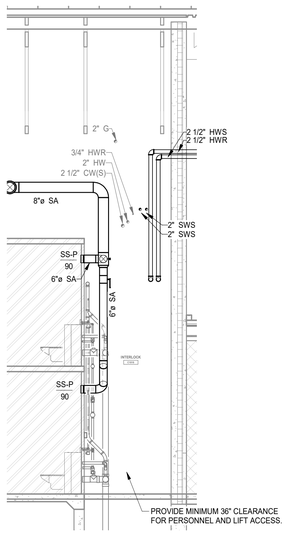

3 **TYPICAL HOUSING AREA CHASE CLEARANCE**
SCALE: N.T.S.

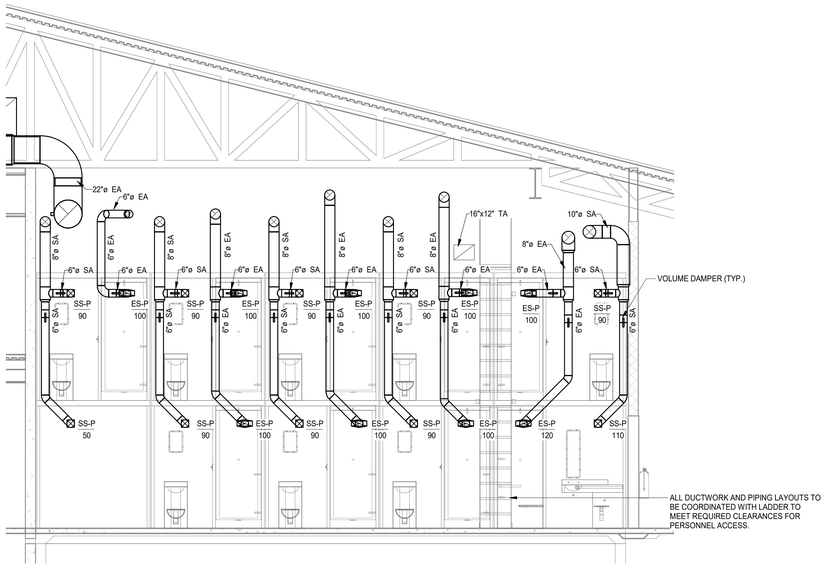

2 **HOUSING POD CHASE DUCTWORK SECTION - WEST**
SCALE: 1/4" = 1'-0"

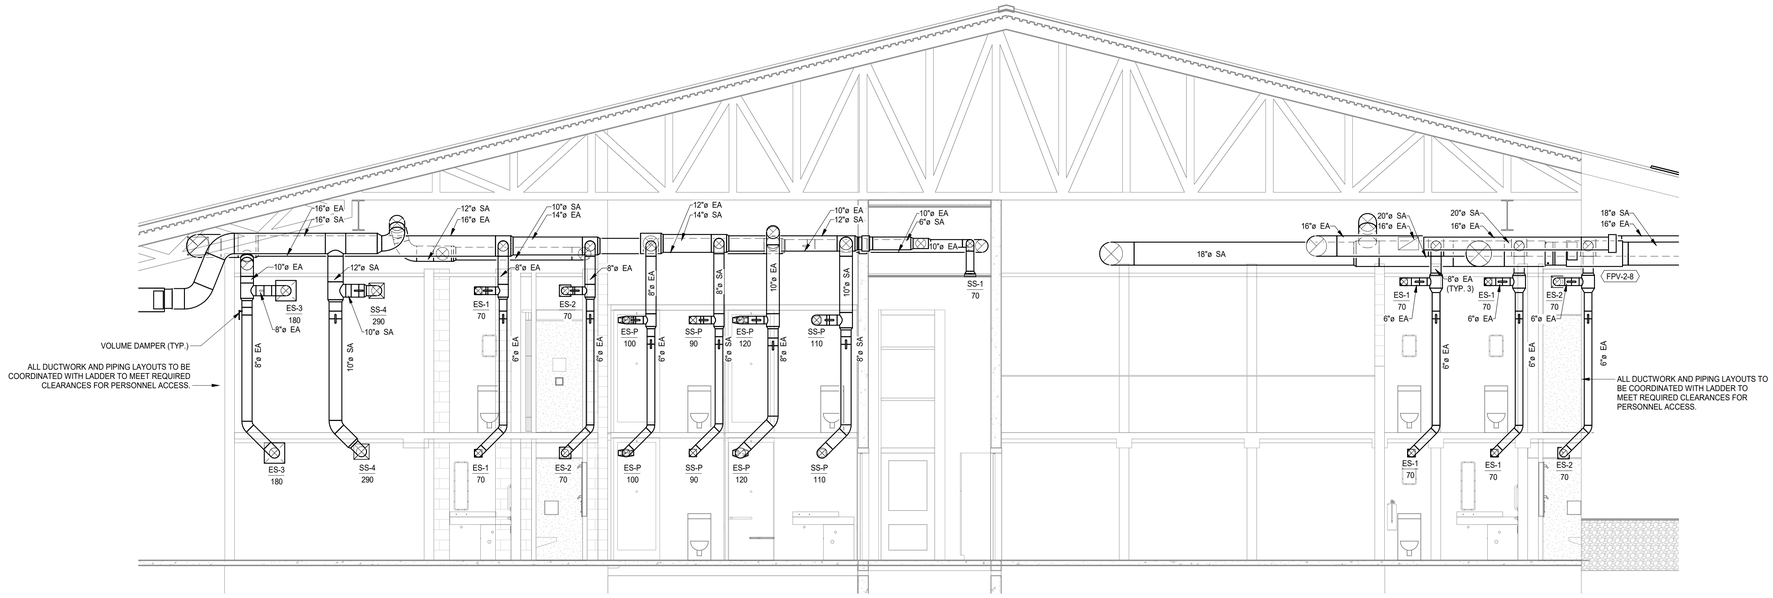

1 **HOUSING POD CHASE DUCTWORK SECTION - EAST**
SCALE: 1/4" = 1'-0"

C:\Users\sbhatt\Documents\2063-1048-90 Sullivan County Jail - Mech_sbhattBT6FS.rvt
12/20/2021 12:33:05 PM

DLZ
ARCHITECTURE • ENGINEERING • PLANNING
SURVEYING • CONSTRUCTION SERVICES
DLZ INDIANA, LLC

12/09/21
JOSHUA R. APKING
REGISTERED
PE 10100024
STATE OF INDIANA
PROFESSIONAL ENGINEER

NO.	REVISION	DATE

DRAWN: SSB
CHK'D: ESA
DESIGNED: SSB
APPRV'D: JRA
DATE: DECEMBER 20, 2021

PROJECT NUMBER
2063-1048-90

SULLIVAN COUNTY SHERIFF'S OFFICE
AND CORRECTIONAL FACILITY
2357 NORTH SECTION STREET SULLIVAN, INDIANA 47882

MECHANICAL SECTIONS - I

DRAWING NUMBER
M3.1

MECHANICAL