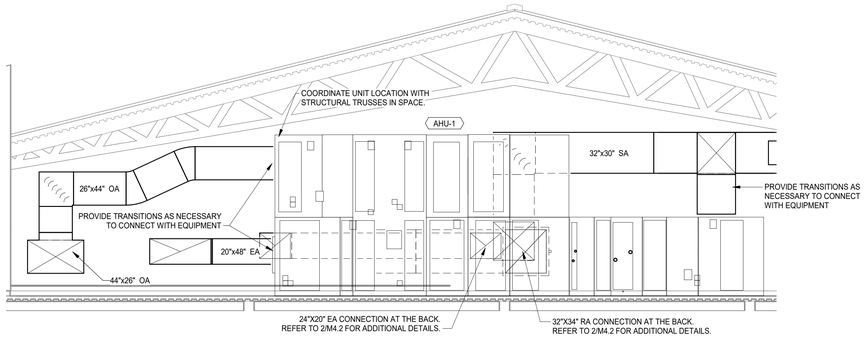

6 AHU-1 DUCTWORK CONNECTION
SCALE: 1/4" = 1'-0"

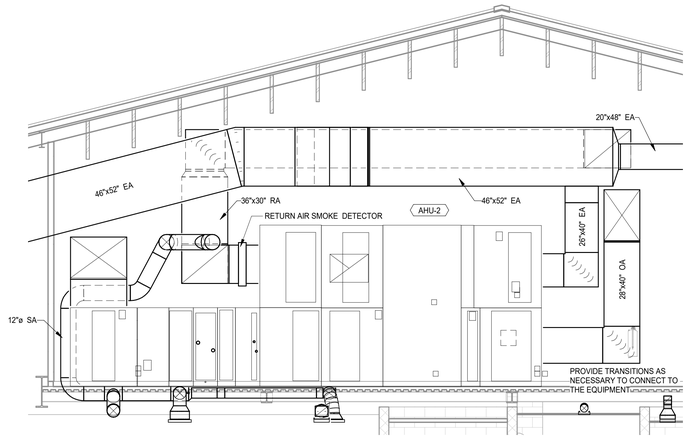

5 AHU-2 DUCTWORK CONNECTION
SCALE: 1/4" = 1'-0"

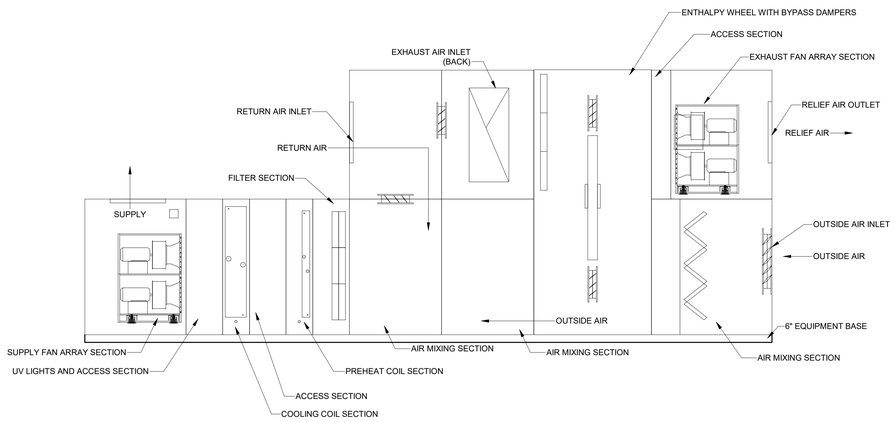

4 AHU-2 SECTION VIEW
SCALE: N.T.S.

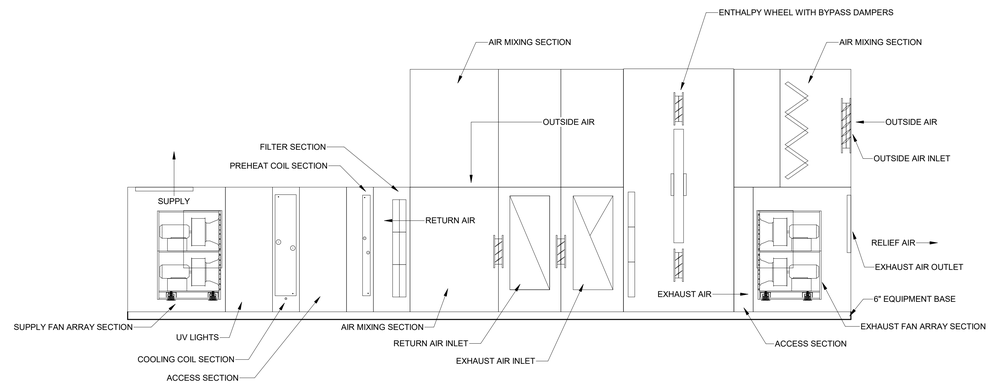

3 AHU-1 SECTION VIEW
SCALE: N.T.S.

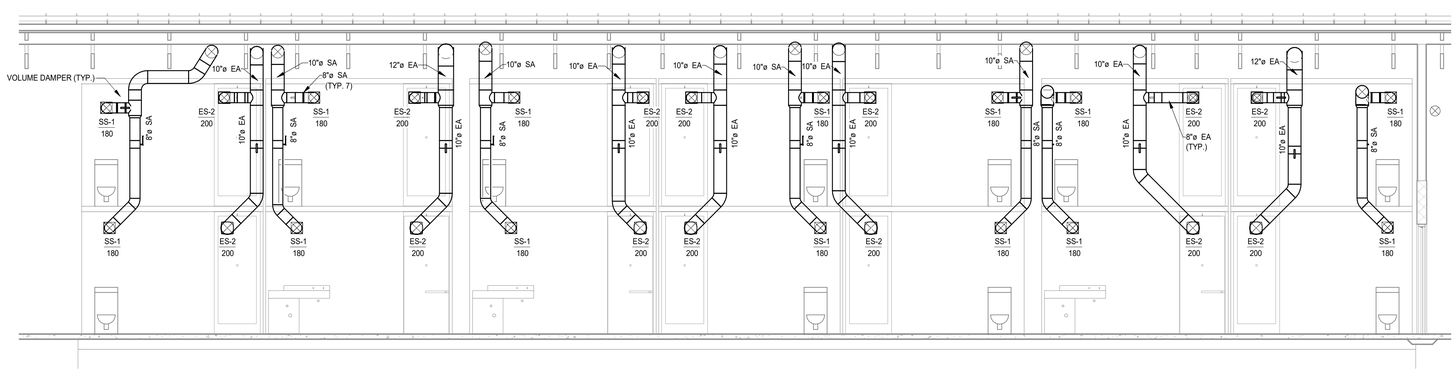

2 HOUSING POD CHASE DUCTWORK SECTION - NORTH
SCALE: N.T.S.

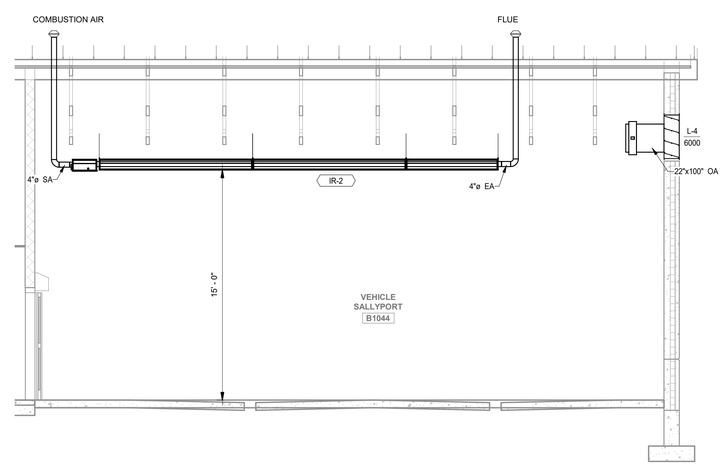

1 VEHICLE SALLYPORT INFRARED HEATER SECTION
SCALE: 1/4" = 1'-0"

DLZ
ARCHITECTURE • ENGINEERING • PLANNING
SURVEYING • CONSTRUCTION SERVICES
DLZ INDIANA, LLC

NO.	REVISION	DATE

DRAWN: SSB CHK'D: ESA
DESIGNED: SSB
APPRV'D: JRA
DATE: DECEMBER 20, 2021

PROJECT NUMBER
2063-1048-90

SULLIVAN COUNTY SHERIFF'S OFFICE AND CORRECTIONAL FACILITY
2357 NORTH SECTION STREET SULLIVAN, INDIANA 47882

MECHANICAL SECTIONS - II

DRAWING NUMBER
M3.2

MECHANICAL

C:\Users\sbhatt\Documents\2063-1048-90 Sullivan County Jail - Mech_sbhatt6T6FS.rvt
12/20/2021 12:33:11 PM